FLP. NO.: 1167/0013/LP/VMRDA/2023/Mortgage

LP. NO.: 14/2023/1167/VMRDA/DPMS

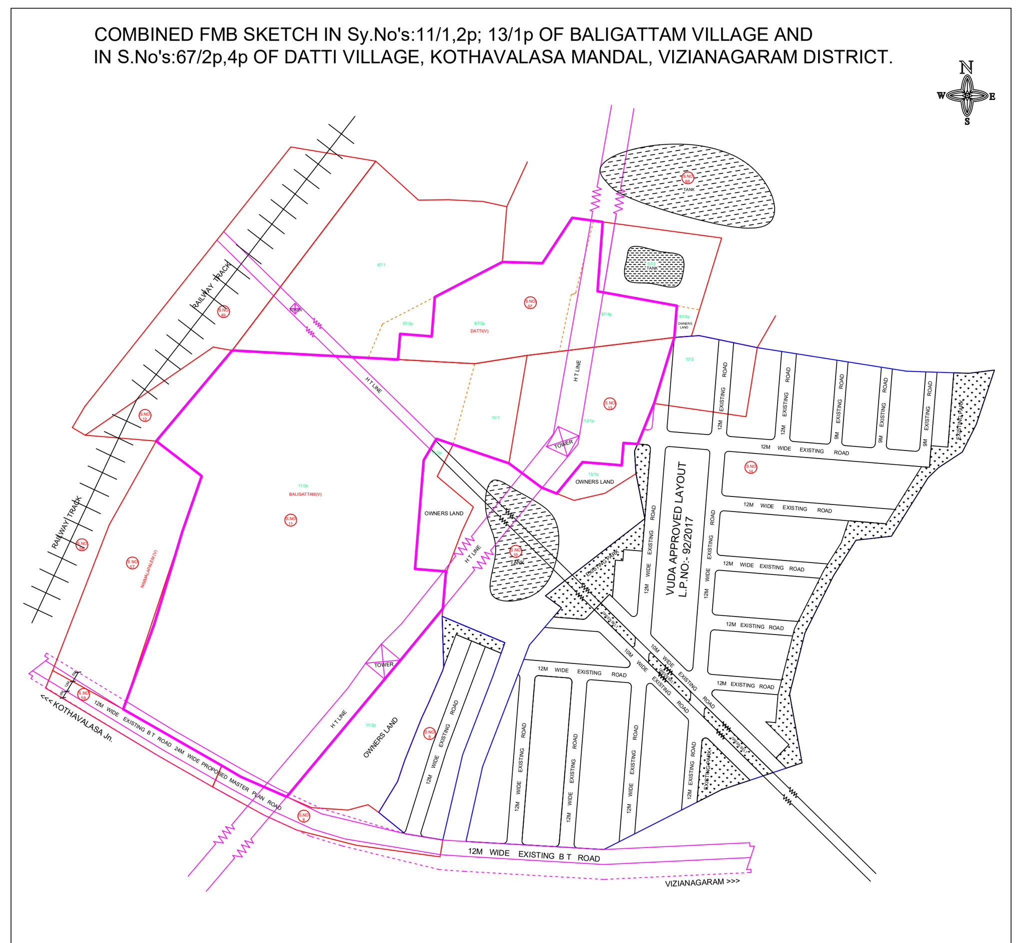

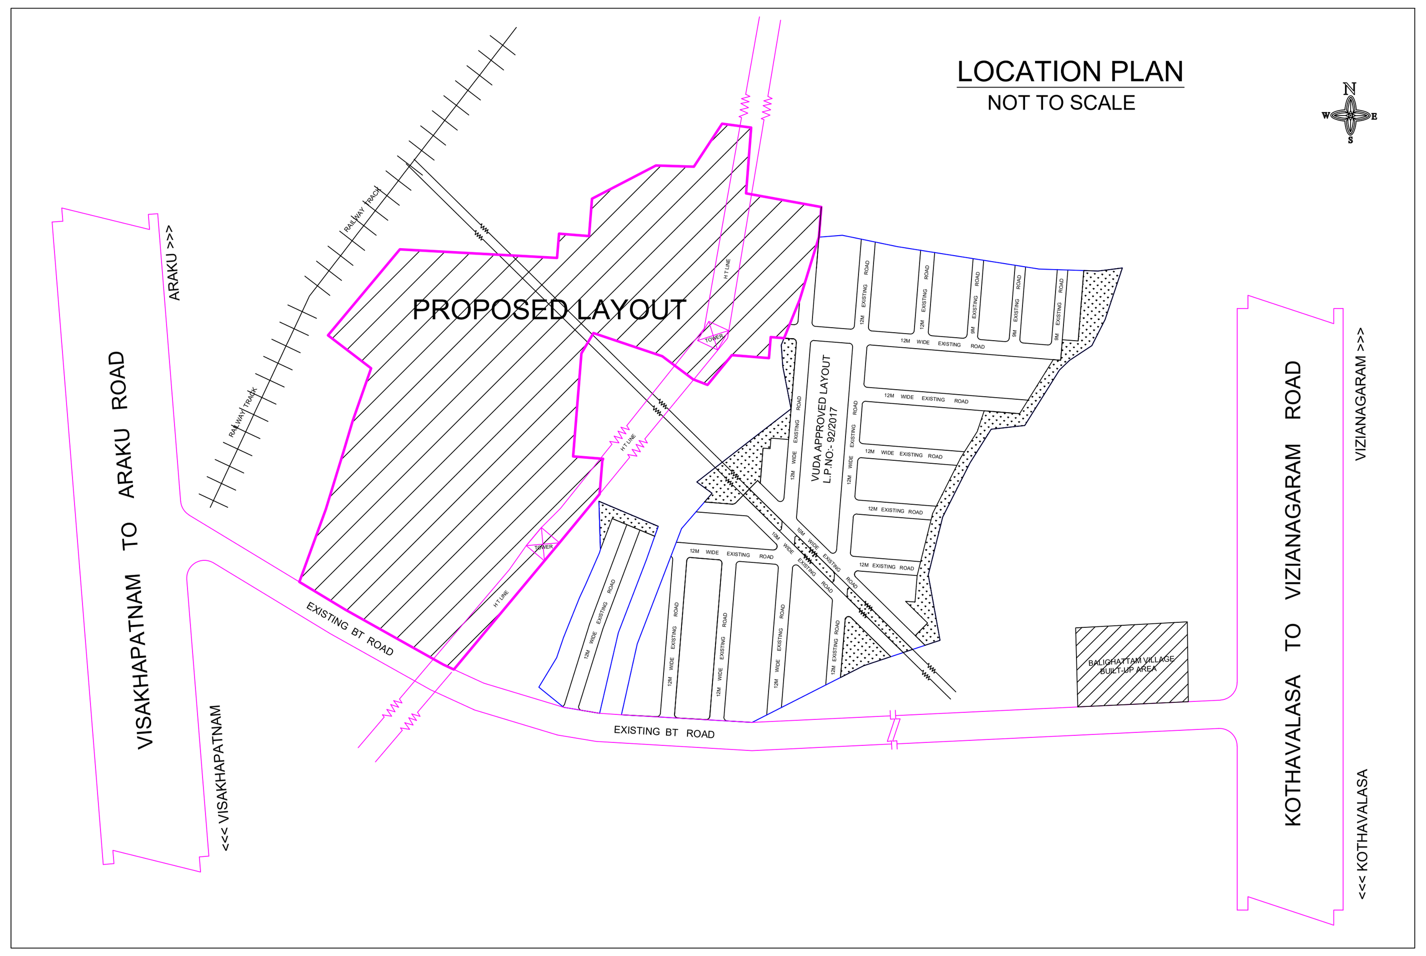

Individual Plot Area

Plot No.	Abutting Road	Plot Area Reqd	Plot Area Prop	Plot Width Reqd	Plot Width Prop	Plot Depth Reqd	Plot Depth Prop	Frontage Reqd	Frontage Prop	Mortgage Area	Survey No	Village	Area Falling in Village	Gram Panchayat	Area Falling in Gram Panchayat
7	12 M WIDE PROPOSED ROAD - 1	100.00	628.44	8.00	18.29	-	34.33	-	18.29	-	11/2P	Balighattam	628.44	Kothavalasa - VIZ	628.44
8	12 M WIDE PROPOSED ROAD - 1	100.00	554.17	8.00	18.29	-	30.30	-	18.29	-	11/2P	Balighattam	554.17	Kothavalasa - VIZ	554.17
9	12 M WIDE PROPOSED ROAD - 1	100.00	480.50	8.00	18.29	-	26.27	-	18.29	-	11/2P	Balighattam	480.50	Kothavalasa - VIZ	480.50
10	12 M WIDE PROPOSED ROAD - 5	100.00	279.76	8.00	12.19	-	22.95	-	12.19	-	11/2P	Balighattam	279.76	Kothavalasa - VIZ	279.76
11	12 M WIDE PROPOSED ROAD - 6	100.00	304.77	8.00	15.24	-	20.00	-	15.24	-	11/2P	Balighattam	304.77	Kothavalasa - VIZ	304.77
12	12 M WIDE PROPOSED ROAD - 5	100.00	222.97	8.00	18.29	-	12.19	-	30.48	-	11/2P	Balighattam	222.97	Kothavalasa - VIZ	222.97
13	12 M WIDE PROPOSED ROAD - 1	100.00	167.23	8.00	9.14	-	18.29	-	9.14	-	11/2P	Balighattam	167.23	Kothavalasa - VIZ	167.23
14	12 M WIDE PROPOSED ROAD - 1	100.00	167.23	8.00	9.14	-	18.29	-	9.14	-	11/2P	Balighattam	167.23	Kothavalasa - VIZ	167.23
15	12 M WIDE PROPOSED ROAD - 1	100.00	167.23	8.00	9.14	-	18.29	-	9.14	-	11/2P	Balighattam	167.23	Kothavalasa - VIZ	167.23
16	12 M WIDE PROPOSED ROAD - 1	100.00	167.23	8.00	9.14	-	18.29	-	9.14	-	11/2P	Balighattam	167.23	Kothavalasa - VIZ	167.23
17	12 M WIDE PROPOSED ROAD - 1	100.00	167.23	8.00	9.14	-	18.29	-	9.14	-	11/2P	Balighattam	167.23	Kothavalasa - VIZ	167.23
18	12 M WIDE PROPOSED ROAD - 1	100.00	167.23	8.00	9.14	-	18.29	-	9.14	-	11/2P	Balighattam	167.23	Kothavalasa - VIZ	167.23
19	12 M WIDE PROPOSED ROAD - 1	100.00	167.23	8.00	9.14	-	18.29	-	9.14	-	11/2P	Balighattam	167.23	Kothavalasa - VIZ	167.23
20	12 M WIDE PROPOSED ROAD - 1	100.00	167.23	8.00	9.14	-	18.29	-	9.14	-	11/2P	Balighattam	167.23	Kothavalasa - VIZ	167.23
21	12 M WIDE PROPOSED ROAD - 1	100.00	167.23	8.00	9.14	-	18.29	-	9.14	-	11/2P	Balighattam	167.23	Kothavalasa - VIZ	167.23
22	12 M WIDE PROPOSED ROAD - 1	100.00	167.23	8.00	9.14	-	18.29	-	9.14	-	11/2P	Balighattam	167.23	Kothavalasa - VIZ	167.23
23	12 M WIDE PROPOSED ROAD - 1	100.00	167.23	8.00	9.14	-	18.29	-	9.14	-	11/2P	Balighattam	167.23	Kothavalasa - VIZ	167.23
24	12 M WIDE PROPOSED ROAD - 1	100.00	167.23	8.00	9.14	-	18.29	-	9.14	-	11/2P	Balighattam	167.23	Kothavalasa - VIZ	167.23
25	12 M WIDE PROPOSED ROAD - 1	100.00	167.23	8.00	9.14	-	18.29	-	9.14	-	11/2P	Balighattam	167.23	Kothavalasa - VIZ	167.23
26	12 M WIDE PROPOSED ROAD - 1	100.00	360.33	8.00	15.41	-	18.29	-	15.41	-	11/2P	Balighattam	360.33	Kothavalasa - VIZ	360.33
27	12 M WIDE PROPOSED ROAD - 2	100.00	350.07	8.00	23.43	-	18.29	-	23.43	-	11/2P	Balighattam	350.07	Kothavalasa - VIZ	350.07
28	12 M WIDE PROPOSED ROAD - 2	100.00	167.23	8.00	9.14	-	18.29	-	9.14	-	11/2P	Balighattam	167.23	Kothavalasa - VIZ	167.23
29	12 M WIDE PROPOSED ROAD - 2	100.00	167.23	8.00	9.14	-	18.29	-	9.14	-	11/2P	Balighattam	167.23	Kothavalasa - VIZ	167.23
42	12 M WIDE PROPOSED ROAD - 5	100.00	222.97	8.00	18.29	-	12.19	-	30.48	-	11/2P	Balighattam	222.97	Kothavalasa - VIZ	222.97
43	12 M WIDE PROPOSED ROAD - 5	100.00	222.97	8.00	18.29	-	12.19	-	30.48	-	11/2P	Balighattam	222.97	Kothavalasa - VIZ	222.97
44	12 M WIDE PROPOSED ROAD - 2	100.00	167.23	8.00	9.14	-	18.29	-	9.14	-	11/2P	Balighattam	167.23	Kothavalasa - VIZ	167.23
45	12 M WIDE PROPOSED ROAD - 2	100.00	167.23	8.00	9.14	-	18.29	-	9.14	-	11/2P	Balighattam	167.23	Kothavalasa - VIZ	167.23
46	12 M WIDE PROPOSED ROAD - 2	100.00	167.23	8.00	9.14	-	18.29	-	9.14	-	11/2P	Balighattam	167.23	Kothavalasa - VIZ	167.23
47	12 M WIDE PROPOSED ROAD - 2	100.00	167.23	8.00	9.14	-	18.29	-	9.14	-	11/2P	Balighattam	167.23	Kothavalasa - VIZ	167.23
48	12 M WIDE PROPOSED ROAD - 2	100.00	167.23	8.00	9.14	-	18.29	-	9.14	-	11/2P	Balighattam	167.23	Kothavalasa - VIZ	167.23
49	12 M WIDE PROPOSED ROAD - 2	100.00	167.23	8.00	9.14	-	18.29	-	9.14	-	11/2P	Balighattam	167.23	Kothavalasa - VIZ	167.23
50	12 M WIDE PROPOSED ROAD - 2	100.00	167.23	8.00	9.14	-	18.29	-	9.14	-	11/2P	Balighattam	167.23	Kothavalasa - VIZ	167.23
51	12 M WIDE PROPOSED ROAD - 2	100.00	167.23	8.00	9.14	-	18.29	-	9.14	-	11/2P	Balighattam	167.23	Kothavalasa - VIZ	167.23
52	12 M WIDE PROPOSED ROAD - 2	100.00	167.23	8.00	9.14	-	18.29	-	9.14	-	11/2P	Balighattam	167.23	Kothavalasa - VIZ	167.23
53	12 M WIDE PROPOSED ROAD - 2	100.00	167.23	8.00	9.14	-	18.29	-	9.14	-	11/2P	Balighattam	167.23	Kothavalasa - VIZ	167.23
54	12 M WIDE PROPOSED ROAD - 2	100.00	167.23	8.00	9.14	-	18.29	-	9.14	-	11/2P	Balighattam	167.23	Kothavalasa - VIZ	167.23
55	12 M WIDE PROPOSED ROAD - 2	100.00	167.23	8.00	9.14	-	18.29	-	9.14	-	11/2P	Balighattam	167.23	Kothavalasa - VIZ	167.23
56	12 M WIDE PROPOSED ROAD - 2	100.00	219.52	8.00	9.14	-	27.30	-	9.14	-	11/2P	Balighattam	219.52	Kothavalasa - VIZ	219.52
57	12 M WIDE PROPOSED ROAD - 2	100.00	297.57	8.00	16.80	-	35.42	-	64.16	-	11/2P	Balighattam	297.57	Kothavalasa - VIZ	297.57
58	12 M WIDE PROPOSED ROAD - 4	100.00	274.79	8.00	15.86	-	16.83	-	15.86	-	11/2P	Balighattam	274.79	Kothavalasa - VIZ	274.79
59	12 M WIDE PROPOSED ROAD - 3	100.00	167.23	8.00	9.14	-	18.29	-	9.14	-	11/2P	Balighattam	167.23	Kothavalasa - VIZ	167.23
60	12 M WIDE PROPOSED ROAD - 3	100.00	167.23	8.00	9.14	-	18.29	-	9.14	-	11/2P	Balighattam	167.23	Kothavalasa - VIZ	167.23
69	12 M WIDE PROPOSED ROAD - 5	100.00	222.97	8.00	18.29	-	12.19	-	30.48	-	11/2P	Balighattam	222.97	Kothavalasa - VIZ	222.97
70	12 M WIDE PROPOSED ROAD - 5	100.00	334.45	8.00	18.29	-	18.29	-	36.58	-	11/2P	Balighattam	334.45	Kothavalasa - VIZ	334.45
71	12 M WIDE PROPOSED ROAD - 3	100.00	167.23	8.00	9.14	-	18.29	-	9.14	-	11/2P	Balighattam	167.23	Kothavalasa - VIZ	167.23
72	12 M WIDE PROPOSED ROAD - 3	100.00	167.23	8.00	9.14	-	18.29	-	9.14	-	11/2P	Balighattam	167.23	Kothavalasa - VIZ	167.23
73	12 M WIDE PROPOSED ROAD - 3	100.00	167.23	8.00	9.14	-	18.29	-	9.14	-	11/2P	Balighattam	167.23	Kothavalasa - VIZ	167.23
74	12 M WIDE PROPOSED ROAD - 3	100.00	167.23	8.00	9.14	-	18.29	-	9.14	-	11/2P	Balighattam	167.23	Kothavalasa - VIZ	167.23
75	12 M WIDE PROPOSED ROAD - 3	100.00	152.63	8.00	8.35	-	18.29	-	8.35	-	11/2P	Balighattam	152.63	Kothavalasa - VIZ	152.63
76	12 M WIDE PROPOSED ROAD - 4	100.00	264.53	8.00	15.46	-	34.23	-	63.15	-	11/2P	Balighattam	264.53	Kothavalasa - VIZ	264.53
77	12 M WIDE PROPOSED ROAD - 4	100.00	146.36	8.00	11.71	-	25.00	-	25.00	-	11/2P	Balighattam	146.36	Kothavalasa - VIZ	146.36
78	12 M WIDE PROPOSED ROAD - 4	100.00	233.84	8.00	12.19	-	24.11	-	15.68	-	11/2P	Balighattam	233.84	Kothavalasa - VIZ	233.84
79	12 M WIDE PROPOSED ROAD - 4	100.00	353.99	8.00	12.19	-	33.96	-	15.68	-	11/2P	Balighattam	353.99	Kothavalasa - VIZ	353.99
80	12 M WIDE PROPOSED ROAD - 5	100.00	167.23	8.00	9.14	-	18.29	-	9.14	-	11/2P	Balighattam	167.23	Kothavalasa - VIZ	167.23
81	12 M WIDE PROPOSED ROAD - 5	100.00	167.23	8.00	9.14	-	18.29	-	9.14	-	11/2P	Balighattam	167.23	Kothavalasa - VIZ	167.23
82	12 M WIDE PROPOSED ROAD - 5	100.00	399.74	8.00	28.04	-	18.29	-	50.12	-	11/2P	Balighattam	399.74	Kothavalasa - VIZ	399.74
83	12 M WIDE PROPOSED ROAD - 5	100.00	185.81	8.00	15.24	-	12.19	-	27.43	-	11/2P	Balighattam	185.81	Kothavalasa - VIZ	185.81
84	12 M WIDE PROPOSED ROAD - 9	100.00	139.35	8.00	9.14	-	15.24	-	9.14	-	11/2P	Balighattam	139.35	Kothavalasa - VIZ	139.35
85	12 M WIDE PROPOSED ROAD - 9	100.00	139.35	8.00	9.14	-	15.24	-	9.14	-	11/2P	Balighattam	139.35	Kothavalasa - VIZ	139.35
86	12 M WIDE PROPOSED ROAD - 9	100.00	139.35	8.00	9.14	-	15.24	-	9.14	-	11/2P	Balighattam	139.35	Kothavalasa - VIZ	139.35
87	12 M WIDE PROPOSED ROAD - 9	100.00	139.35	8.00	9.14	-	15.24	-	9.14	-	11/2P	Balighattam	139.35	Kothavalasa - VIZ	139.35
88	12 M WIDE PROPOSED ROAD - 9	100.00	139.35	8.00	9.14	-	15.24	-	9.14	-	11/2P	Balighattam	139.35	Kothavalasa - VIZ	139.35
89	12 M WIDE PROPOSED ROAD - 9	100.00	139.35	8.00	9.14	-	15.24	-	9.14	-	11/2P	Balighattam	139.35	Kothavalasa - VIZ	139.35
90	12 M WIDE PROPOSED ROAD - 9	100.00	139.35	8.00	9.14	-	15.24	-	9.14	-	11/2P	Balighattam	139.35	Kothavalasa - VIZ	139.35
91	12 M WIDE PROPOSED ROAD - 9	100.00	293.31	8.00	25.62	-	15.24	-	45.48	-	11/2P	Balighattam	293.31	Kothavalasa - VIZ	293.31
92	12 M WIDE PROPOSED ROAD - 9	100.00	292.91	8.00	18.15	-	23.84	-	32.21	-	11/2P	Balighattam	292.91	Kothavalasa - VIZ	292.91
93	12 M WIDE PROPOSED ROAD - 9	100.00	167.23	8.00	9.14	-	18.29	-	9.14	-	11/2P	Balighattam	167.23	Kothavalasa - VIZ	167.23
94	12 M WIDE PROPOSED ROAD - 9	100.00	167.23	8.00	9.14	-	18.29	-	9.14	-	11/2P	Balighattam	167.23	Kothavalasa - VIZ	167.23
95	12 M WIDE PROPOSED ROAD - 9	100.00	167.23	8.00	9.14	-	18.29	-	9.14	-	11/2P	Balighattam	167.23	Kothavalasa - VIZ	167.23
96	12 M WIDE PROPOSED ROAD - 9	100.00	167.23	8.00	9.14	-	18.29	-	9.14	-	11/2P	Balighattam	167.23	Kothavalasa - VIZ	167.23
97	12 M WIDE PROPOSED ROAD - 9	100.00	167.23	8.00	9.14	-	18.29	-	9.14	-	11/2P	Balighattam	167.23	Kothavalasa - VIZ	167.23
98	12 M WIDE PROPOSED ROAD - 9	100.00	167.23	8.00	9.14	-	18.29	-	9.14	-	11/2P	Balighattam	167.23	Kothavalasa - VIZ	167.23
99	12 M WIDE PROPOSED ROAD - 9	100.00	167.23	8.00	9.14	-	18.29	-	9.14	-	11/2P	Balighattam	167.23	Kothavalasa - VIZ	167.23
100	12 M WIDE PROPOSED ROAD - 9	100.00	167.23	8.00	9.14	-	18.29	-	9.14	-	11/2P	Balighattam	167.23	Kothavalasa - VIZ	167.23
101	12 M WIDE PROPOSED ROAD - 9	100.00	167.23	8.00	9.14	-	18.29	-	9.14	-	11/2P	Balighattam	167.23	Kothavalasa - VIZ	167.23
102	12 M WIDE PROPOSED ROAD - 9	100.00	167.23	8.00	9.14	-	18.29	-	9.14	-	11/2P	Balighattam	167.23	Kothavalasa - VIZ	167.23
103	12 M WIDE PROPOSED ROAD - 5	100.00	222.97	8.00	18.29	-	12.19	-	30.48	-	11/2P	Balighattam	222.97	Kothavalasa - VIZ	222.97
104	12 M WIDE PROPOSED ROAD - 5	100.00	222.97	8.00	18.29	-	12.19	-	30.48	-	11/2P	Balighattam	222.97	Kothavalasa - VIZ	222.97
105	12 M WIDE PROPOSED ROAD - 8	100.00	167.23	8.00	9.14	-	18.29	-	9.14	-	11/2P	Balighattam	167.23	Kothavalasa - VIZ	167.23
106	12 M WIDE PROPOSED ROAD - 8	100.00	167.23	8.00	9.14	-	18.29	-	9.14	-	11/2P	Balighattam	167.23	Kothavalasa - VIZ	167.23
107	12 M WIDE PROPOSED ROAD - 8	100.00	167.23	8.00	9.14	-	18.29	-	9.14	-	11/2P	Balighattam	167.23	Kothavalasa - VIZ	167.23
108	12 M WIDE PROPOSED ROAD - 8	100.00	167.23	8.00	9.14	-	18.29	-	9.14	-	11/2P	Balighattam	167.23	Kothavalasa - VIZ	167.23
109	12 M WIDE PROPOSED ROAD - 8	100.00	167.23	8.00	9.14	-	18.29	-	9.14	-	11/2P	Balighattam	167.23	Kothavalasa - VIZ	167.23
110	12 M WIDE PROPOSED ROAD - 8	100.00	167.23	8.00	9.14	-	18.29	-	9.14	-	11/2P	Balighattam	167.23	Kothavalasa - VIZ	167.23
111	12 M WIDE PROPOSED ROAD - 8	100.00	167.23	8.00	9.14	-	18.29	-	9.14	-	11/2P	Balighattam	167.23	Kothavalasa - VIZ	167.23
112	12 M WIDE PROPOSED ROAD - 8	100.00	167.23	8.00	9.14	-	18.29	-	9.14	-	11/2P	Balighattam	167.23	Kothavalasa - VIZ	167.23
113	12 M WIDE PROPOSED ROAD - 8	100.00	167.23	8.00	9.14	-	18.29	-	9.14	-	11/2P	Balighattam	167.23	Kothavalasa - VIZ	167.23
114	12 M WIDE PROPOSED ROAD - 8	100.00	167.23	8.00	9.14	-	18.29	-	9.14	-	11/2P	Balighattam	167.23	Kothavalasa - VIZ	167.23
115	12 M WIDE PROPOSED ROAD - 8	100.00	167.23	8.00	9.14	-	18.29	-	9.14	-	11/2P	Balighattam	167.23	Kothavalasa - VIZ	167.23
116	12 M WIDE PROPOSED ROAD - 8	100.00	167.23	8.00	9.14	-	18.29	-	9.14	-	11/2P	Balighattam	167.23	Kothavalasa - VIZ	167.23
117	12 M WIDE PROPOSED ROAD - 8	100.00	238.01	8.00	15.85	-	23.84	-	44.49	-	11/2P	Balighattam	238.01	Kothavalasa - VIZ	238.01
118	12 M WIDE PROPOSED ROAD - 8	100.00	366.81	8.00	18.29	-	27.56	-	36.21	366.81	11/2P	Balighattam	366.81	Kothavalasa - VIZ	366.81
119	12 M WIDE PROPOSED ROAD - 8	100.00	167.23	8.00	9.14	-	18.29	-	9.14	167.23	11/2P	Balighattam	167.23	Kothavalasa - VIZ	167.23
120	12 M WIDE PROPOSED ROAD - 8	100.00	167.23	8.00	9.14	-	18.29	-	9.14	167.23	11/2P	Balighattam	167.23	Kothavalasa - VIZ	167.23
121	12 M WIDE PROPOSED ROAD - 8	100.00	167.23	8.00	9.14	-	18.29	-	9.14	167.23	11/2P	Balighattam	167.23	Kothavalasa - VIZ	167.23
122	12 M WIDE PROPOSED ROAD - 8	100.00	167.23	8.00	9.14	-	18.29	-	9.14	167.23	11/2P	Balighattam	167.23	Kothavalasa - VIZ	167.23
123	12 M WIDE PROPOSED ROAD - 8	100.00	167.23	8.00	9.14	-	18.29	-	9.14	167.23	11/2P	Balighattam	167.23	Kothavalasa - VIZ	167.23
124	12 M WIDE PROPOSED ROAD - 8	100.00	167.23	8.00	9.14	-	18.29	-	9.14	167.23	11/2P	Balighattam	167.23	Kothavalasa - VIZ	167.23
125	12 M WIDE PROPOSED ROAD - 8	100.00	167.23	8.00	9.14	-	18.29	-	9.14	167.23	11/2P	Balighattam	167.23	Kothavalasa - VIZ	167.23
126	12 M WIDE PROPOSED ROAD - 8	100.00	167.23	8.00	9.14	-	18.29	-	9.14	167.23	11/2P	Balighattam	167.23	Kothavalasa - VIZ	167.23
127	12 M WIDE PROPOSED ROAD - 8	100.00	167.23	8.00	9.14	-	18.29	-	9.14	167.23	11/2P	Balighattam	167.23	Kothavalasa - VIZ	167.23
128	12 M WIDE PROPOSED ROAD - 8	100.00	167.23	8.00	9.14	-	18.29	-	9.14	167.23	11/2P	Balighattam	167.23	Kothavalasa - VIZ	167.23
129	12 M WIDE PROPOSED ROAD - 8	100.00	167.23	8.00	9.14	-	18.29	-	9.14	167.23	11/2P	Balighattam	167.23	Kothavalasa - VIZ	167.23
130	12 M WIDE PROPOSED ROAD - 8	100.00	167.23	8.00	9.14	-	18.29	-	9.14	167.23	11/2P	Balighattam	167.23	Kothavalasa - VIZ	167.23
131	12 M WIDE PROPOSED ROAD - 8	100.00	167.23	8.00	9.14	-	18.29	-	9.14	167.23	11/2P	Balighattam	167.23	Kothavalasa - VIZ	167.23
132	12 M WIDE PROPOSED ROAD - 8	100.00	167.23	8.00	9.14	-	18.29	-	9.14	167.23	11/2P	Balighattam	167.23	Kothavalasa - VIZ	167.23
133	12 M WIDE PROPOSED ROAD - 5	100.00	222.97	8.00	18.29	-	12.19	-	30.48	222.97	11/2P	Balighattam	222.97	Kothavalasa - VIZ	222.97
134	12 M WIDE PROPOSED ROAD - 5	100.00	222.97	8.00	18.29	-	12.19	-	30.48	222.97	11/2P	Balighattam	222.97	Kothavalasa - VIZ	222.97
135	12 M WIDE PROPOSED ROAD - 7	100.00	167.23	8.00	9.14	-	18.29	-	9.14	167.23	11/2P	Balighattam	167.23	Kothavalasa - VIZ	167.23
136	12 M WIDE PROPOSED ROAD - 7	100.00	167.23	8.00	9.14	-	18.29	-	9.14	167.23	11/2P	Balighattam	167.23	Kothavalasa - VIZ	167.23
137	12 M WIDE PROPOSED ROAD - 7	100.00	167.23	8.00	9.14	-	18.29	-	9.14	167.23	11/2P	Balighattam	167.23	Kothavalasa - VIZ	167.23
138	12 M WIDE PROPOSED ROAD - 7	100.00	167.23	8.00	9.14	-	18.29	-	9.14	167.23	11/2P	Balighattam	167.23	Kothavalasa - VIZ	167.23
139	12 M WIDE PROPOSED ROAD - 7	100.00	167.23	8.00	9.14	-	18.29	-	9.14	167.23	11/2P	Balighattam	167.23	Kothavalasa - VIZ	167.23
140	12 M WIDE PROPOSED ROAD - 7	100.00	167.23	8.00	9.14	-	18.29	-	9.14	167.23	11/2P	Balighattam	167.23	Kothavalasa - VIZ	167.23
141	12 M WIDE PROPOSED ROAD - 7	100.00	167.23	8.00	9.14	-	18.29	-	9.14	167.23	11/2P	Balighattam	167.23	Kothavalasa - VIZ	167.23
142	12 M WIDE PROPOSED ROAD - 7	100.00	167.23	8.00	9.14	-	18.29	-	9.14	167.23	11/2P	Balighattam	167.23	Kothavalasa - VIZ	167.23
143	12 M WIDE PROPOSED ROAD - 7	100.00	167.23	8.00	9.14	-	18.29	-	9.14	167.23	11/2P	Balighattam	167.23	Kothavalasa - VIZ	167.23
144	12 M WIDE PROPOSED ROAD - 7	100.00	167.23	8.00	9.14	-	18.29	-	9.14	167.23	11/2P	Balighattam	167.23	Kothavalasa - VIZ	167.23
145	12 M WIDE PROPOSED ROAD - 7	100.00	167.23	8.00	9.14	-	18.29	-	9.14	167.23	11/2P	Balighattam	167.23	Kothavalasa - VIZ	167.23
146	12 M WIDE PROPOSED ROAD - 7	100.00	167.23	8.00	9.14	-	18.29	-	9.14	167.23	11/2P	Balighattam	167.23	Kothavalasa - VIZ	167.23
147	12 M WIDE PROPOSED ROAD - 7	100.00	167.23	8.00	9.14	-	18.29	-	9.14	167.23	11/2P	Balighattam	167.23	Kothavalasa - VIZ	167.23
148	12 M WIDE PROPOSED ROAD - 7	100.00	167.23	8.00	9.14	-	18.29	-	9.14	167.23	11/2P	Balighattam	167.23	Kothavalasa - VIZ	167.23
149	12 M WIDE PROPOSED ROAD - 7	100.00	167.23	8.00	9.14	-	18.29	-	9.14	167.23	11/2P	Balighattam	167.23	Kothavalasa - VIZ	167.23
150	12 M WIDE PROPOSED ROAD - 7	100.00	332.50	8.00	17.95	-	18.29	-	17.95	332.50	11/2P	Balighattam	332.50	Kothavalasa - VIZ	332.50
151	12 M WIDE PROPOSED ROAD - 7	100.00	194.99	8.00	10.67	-	18.28	-	10.67	194.98	11/2P	Balighattam	194.99	Kothavalasa - VIZ	194.99
152	12 M WIDE PROPOSED ROAD - 7	100.00	167.16	8.00	9.14	-	18.28	-	9.14	167.14	11/2P	Balighattam	167.16	Kothavalasa - VIZ	167.16
153	12 M WIDE PROPOSED ROAD - 7	100.00	167.19	8.00	9.14	-	18.28	-	9.14	167.16	11/2P	Balighattam	167.19	Kothavalasa - VIZ	167.19
154	12 M WIDE PROPOSED ROAD - 7	100.00	167.21	8.00	9.14	-	18.29	-	9.14	167.17	11/2P	Balighattam	167.21	Kothavalasa - VIZ	167.21
155	12 M WIDE PROPOSED ROAD - 7	100.00	167.23	8.00	9.14	-	18.29	-	9.14	167.19	11/2P	Balighattam	167.23	Kothavalasa - VIZ	167.23
156	12 M WIDE PROPOSED ROAD - 7	100.00	167.23	8.00	9.14	-	18.29	-	9.14	167.20	11/2P	Balighattam	167.23	Kothavalasa - VIZ	167.23
157	12 M WIDE PROPOSED ROAD - 7	100.00	167.23	8.00	9.14	-	18.29	-	9.14	167.22	11/2P	Balighattam	167.23	Kothavalasa - VIZ	167.23
158	12 M WIDE PROPOSED ROAD - 7	100.00	167.23	8.00	9.14	-	18.29	-	9.14	-	11/2P	Balighattam	167.23	Kothavalasa - VIZ	167.23
159	12 M WIDE PROPOSED ROAD - 7	100.00	167.23	8.00	9.14	-	18.29	-	9.14	-	11/2P	Balighattam	167.23	Kothavalasa - VIZ	167.23
160	12 M WIDE PROPOSED ROAD - 7	100.00	167.23	8.00	9.14	-	18.29	-	9.14	-	11/2P	Balighattam	167.23	Kothavalasa - VIZ	167.23
161	12 M WIDE PROPOSED ROAD - 7	100.00	167.23	8.00	9.14	-	18.29	-	9.14	-	11/2P	Balighattam	167.23	Kothavalasa - VIZ	167.23
162	12 M WIDE PROPOSED ROAD - 7	100.00	167.23	8.00	9.14	-	18.29	-	9.14	-	11/2P	Balighattam	167.23	Kothavalasa - VIZ	167.23
163	12 M WIDE PROPOSED ROAD - 7	100.00	167.23	8.00	9.14	-	18.29	-	9.14	-	11/2P	Balighattam	167.23	Kothavalasa - VIZ	167.23
164	12 M WIDE PROPOSED ROAD - 7	100.00	167.23	8.00	9.14	-	18.29	-	9.14	-	11/2P	Balighattam	167.23	Kothavalasa - VIZ	167.23
165	12 M WIDE PROPOSED ROAD - 7	100.00	167.23	8.00	9.14	-	18.29	-	9.14	-	11/2P	Balighattam	167.23	Kothavalasa - VIZ	167.23
166	12 M WIDE PROPOSED ROAD - 5	100.00	222.97	8.00	18.29	-	12.19	-	30.48	-	11/2P	Balighattam	222.97	Kothavalasa - VIZ	222.97
167	12 M WIDE PROPOSED ROAD - 5	100.00	222.97	8.00	18.29	-	12.19	-	30.48	-	11/2P	Balighattam	222.97	Kothavalasa - VIZ	222.97
169	12 M WIDE PROPOSED ROAD - 6	100.00	167.23	8.00	9.14	-	18.29	-	9.14	-	11/2P	Balighattam	167.23	Kothavalasa - VIZ	167.23
170	12 M WIDE PROPOSED ROAD - 6	100.00	167.23	8.00	9.14	-	18.29	-	9.14	-	11/2P	Balighattam	167.23	Kothavalasa - VIZ	167.23
171	12 M WIDE PROPOSED ROAD - 6	100.00	167.23	8.00	9.14	-	18.29	-	9.14	-	11/2P	Balighattam	167.23	Kothavalasa - VIZ	167.23
172	12 M WIDE PROPOSED ROAD - 6	100.00	167.23	8.00	9.14	-	18.29	-	9.14	-	11/2P	Balighattam	167.23	Kothavalasa - VIZ	167.23
173	12 M WIDE PROPOSED ROAD - 6	100.00	167.23	8.00	9.14	-	18.29	-	9.14	-	11/2P	Balighattam	167.23	Kothavalasa - VIZ	167.23
174	12 M WIDE PROPOSED ROAD - 6	100.00	167.23	8.00	9.14	-	18.29	-	9.14	-	11/2P	Balighattam	167.23	Kothavalasa - VIZ	167.23
175	12 M WIDE PROPOSED ROAD - 6	100.00	167.23	8.00	9.14	-	18.29	-	9.14	-	11/2P	Balighattam	167.23	Kothavalasa - VIZ	167.23
176	12 M WIDE PROPOSED ROAD - 6	100.00	167.23	8.00	9.14	-	18.29	-	9.14	-	11/2P	Balighattam	167.23	Kothavalasa - VIZ	167.23
177	12 M WIDE PROPOSED ROAD - 6	100.00	167.23	8.00	9.14	-	18.29	-	9.14	-	11/2P	Balighattam	167.23	Kothavalasa - VIZ	167.23
178	12 M WIDE PROPOSED ROAD - 6	100.00	167.23	8.00	9.14	-	18.29	-	9.14	-	11/2P	Balighattam	167.23	Kothavalasa - VIZ	167.23
179	12 M WIDE PROPOSED ROAD - 9	100.00	215.77	8.00	14.79	-	29.19	-	48.42	-	11/2P	Balighattam	215.77	Kothavalasa - VIZ	215.77
180	12 M WIDE PROPOSED ROAD - 9	100.00	150.50	8.00	10.97	-	13.72	-	10.97	-	67/2P	Dathi	150.50	Dathi	150.50
181	12 M WIDE PROPOSED ROAD - 9	100.00	150.50	8.00	10.97	-	13.72	-	10.97	-	67/2P, 11/2P	Balighattam	18.65	Kothavalasa - VIZ	18.65
												Dathi	131.85	Dathi	131.85
182	12 M WIDE PROPOSED ROAD - 9	100.00	150.50	8.00	10.97	-	13.72	-	10.97	-	11/2P	Balighattam	150.50	Kothavalasa - VIZ	150.50
183	12 M WIDE PROPOSED ROAD - 9	100.00	150.50	8.00	10.97	-	13.72	-	10.97	-	11/2P	Balighattam	150.50	Kothavalasa - VIZ	150.50
184	12 M WIDE PROPOSED ROAD - 9	100.00	168.01	8.00	13.72	-	17.96	-	24.39	-	11/2P	Balighattam	168.01	Kothavalasa - VIZ	168.01
185	12 M WIDE PROPOSED ROAD - 15	100.00	174.04	8.00	18.39	-	0.00	-	18.39	-	11/2P	Balighattam	174.04	Kothavalasa - VIZ	174.04
186	12 M WIDE PROPOSED ROAD - 15	100.00	150.50	8.00	10.97	-	13.72	-	10.97	-	11/2P	Balighattam	150.50	Kothavalasa - VIZ	150.50
187	12 M WIDE PROPOSED ROAD - 15	100.00	150.50	8.00	10.97	-	13.72	-	10.97	-	11/2P	Balighattam	150.50	Kothavalasa - VIZ	150.50
188	12 M WIDE PROPOSED ROAD - 15	100.00	150.50	8.00	10.97	-	13.72	-	10.97	-	11/2P	Balighattam	150.50	Kothavalasa - VIZ	150.50
189	12 M WIDE PROPOSED ROAD - 15	100.00	150.50	8.00	10.97	-	13.72	-	10.97	-	67/2P, 11/2P	Balighattam	23.30	Kothavalasa - VIZ	23.30
												Dathi	127.20	Dathi	127.20
190	12 M WIDE PROPOSED ROAD - 15	100.00	150.50	8.00	10.97	-	13.72	-	10.97	-	67/2P	Dathi	150.50	Dathi	150.50
191	12 M WIDE PROPOSED ROAD - 15	100.00	150.50	8.00	10.97	-	13.72	-	10.97	-	67/2P	Dathi	150.50	Dathi	150.50
192	12 M WIDE PROPOSED ROAD - 15	100.00	150.50	8.00	10.97	-	13.72	-	10.97	-	67/2P	Dathi	150.50	Dathi	150.50
193	12 M WIDE PROPOSED ROAD - 15	100.00	200.56	8.00	18.90	-	13.72	-	18.90	-	67/2P	Dathi	200.56	Dathi	200.56
194	12 M WIDE PROPOSED ROAD - 15	100.00	150.50	8.00	10.97	-	13.72	-	10.97	-	67/2P	Dathi	150.50	Dathi	150.50
195	12 M WIDE PROPOSED ROAD - 15	100.00	150.50	8.00	10.97	-	13.72	-	10.97	-	67/2P	Dathi	150.50	Dathi	150.50
196	12 M WIDE PROPOSED ROAD - 15	100.00	150.50	8.00	10.97	-	13.72	-	10.97	-	67/2P	Dathi	150.50	Dathi	150.50
198	12 M WIDE PROPOSED ROAD - 15	100.00	150.50	8.00	10.97	-	13.72	-	10.97	-	67/2P	Dathi	150.50	Dathi	150.50
199	12 M WIDE PROPOSED ROAD - 15	100.00	150.50	8.00	10.97	-	13.72	-	10.97	-	67/2P, 11/2P, 11/1	Balighattam	32.91	Kothavalasa - VIZ	32.91
												Dathi	117.59	Dathi	117.59
200	12 M WIDE PROPOSED ROAD - 15	100.00	150.50	8.00	10.97	-	13.72	-	10.97	-	11/2P, 11/1	Balighattam	150.50	Kothavalasa - VIZ	150.50
201	12 M WIDE PROPOSED ROAD - 15	100.00	150.50	8.00	10.97	-	13.72	-	10.97	-	11/2P, 11/1	Balighattam	150.50	Kothavalasa - VIZ	150.50
202	12 M WIDE PROPOSED ROAD - 15	100.00	150.50	8.00	10.97	-	13.72	-	10.97	-	11/2P, 11/1	Balighattam	150.50	Kothavalasa - VIZ	150.50
203	12 M WIDE PROPOSED ROAD - 15	100.00	150.50	8.00	10.97	-	13.72	-	10.97	-	11/2P, 11/1	Balighattam	150.50	Kothavalasa - VIZ	150.50
204	12 M WIDE PROPOSED ROAD - 15	100.00	140.98	8.00	14.14	-	10.60	-	22.70	-	11/2P, 11/1	Balighattam	140.98	Kothavalasa - VIZ	140.98
205	12 M WIDE PROPOSED ROAD - 16	100.00	188.21	8.00	15.44	-	13.72	-	29.59	-	11/1	Balighattam	188.21	Kothavalasa - VIZ	188.21
206	12 M WIDE PROPOSED ROAD - 16	100.00	150.50	8.00	10.97	-	13.72	-	10.97	-	11/1	Balighattam	150.50	Kothavalasa - VIZ	150.50
207	12 M WIDE PROPOSED ROAD - 16	100.00	150.50	8.00	10.97	-	13.72	-	10.97	-	11/1	Balighattam	150.50	Kothavalasa - VIZ	150.50
208	12 M WIDE PROPOSED ROAD - 16	100.00	150.50	8.00	10.97	-	13.72	-	10.97	-	11/1	Balighattam	150.50	Kothavalasa - VIZ	150.50
209	12 M WIDE PROPOSED ROAD - 16	100.00	150.50	8.00	10.97	-	13.72	-	10.97	-	11/1	Balighattam	150.50	Kothavalasa - VIZ	150.50
210	12 M WIDE PROPOSED ROAD - 16	100.00	150.50	8.00	10.97	-	13.72	-	10.97	-	67/2P, 11/1	Balighattam	65.43	Kothavalasa - VIZ	65.43
												Dathi	85.07	Dathi	85.07
211	12 M WIDE PROPOSED ROAD - 16	100.00	150.50	8.00	10.97	-	13.72	-	10.97	-	67/2P	Dathi	150.50	Dathi	150.50
212	12 M WIDE PROPOSED ROAD - 16	100.00	150.50	8.00	10.97	-	13.72	-	10.97	-	67/2P	Dathi	150.50	Dathi	150.50
213	12 M WIDE PROPOSED ROAD - 16	100.00	150.50	8.00	10.97	-	13.72	-	10.97	-	67/2P	Dathi	150.50	Dathi	150.50
214	12 M WIDE PROPOSED ROAD - 16	100.00	150.50	8.00	10.97	-	13.72	-	10.97	-	67/2P	Dathi	150.50	Dathi	150.50
215	12 M WIDE PROPOSED ROAD - 16	100.00	150.50	8.00	10.97	-	13.72	-	10.97	-	67/2P	Dathi	150.50	Dathi	150.50
216	12 M WIDE PROPOSED ROAD - 16	100.00	167.23	8.00	9.14	-	18.29	-	9.14	-	67/2P	Dathi	167.23	Dathi	167.23
217	12 M WIDE PROPOSED ROAD - 16	100.00	167.23	8.00	9.14	-	18.29	-	9.14	-	67/2P	Dathi	167.23	Dathi	167.23
218	12 M WIDE PROPOSED ROAD - 16	100.00	167.23	8.00	9.14	-	18.29	-	9.14	-	67/2P	Dathi	167.23	Dathi	167.23
219	12 M WIDE PROPOSED ROAD - 16	100.00	167.23	8.00	9.14	-	18.29	-	9.14	-	67/2P	Dathi	167.23	Dathi	167.23
220	12 M WIDE PROPOSED ROAD - 16	100.00	167.23	8.00	9.14	-	18.29	-	9.14	-	67/2P	Dathi	167.23	Dathi	167.23
221	12 M WIDE PROPOSED ROAD - 16	100.00	167.23	8.00	9.14	-	18.29	-	9.14	-	67/2P, 13/1P, 11/1	Balighattam	16.25	Kothavalasa - VIZ	16.25
												Dathi	150.97	Dathi	150.97
222	12 M WIDE PROPOSED ROAD - 16	100.00	167.23	8.00	9.14	-	18.29	-	9.14	-	67/2P, 13/1P, 11/1	Balighattam	162.03	Kothavalasa - VIZ	162.03
												Dathi	5.20	Dathi	5.20
223	12 M WIDE PROPOSED ROAD - 16	100.00	139.35	8.00	9.14	-	15.24	-	9.14	-	13/1P, 11/1	Balighattam	139.35	Kothavalasa - VIZ	139.35
224	12 M WIDE PROPOSED ROAD - 16	100.00	139.35	8.00	9.14	-	15.24	-	9.14	-	13/1P, 11/1	Balighattam	139.35	Kothavalasa - VIZ	139.35
225	12 M WIDE PROPOSED ROAD - 16	100.00	139.35	8.00	9.14	-	15.24	-	9.14	-	13/1P, 11/1	Balighattam	139.35	Kothavalasa - VIZ	139.35
226	12 M WIDE PROPOSED ROAD - 16	100.00	139.35	8.00	9.14	-	15.24	-	9.14	-	13/1P, 11/1	Balighattam	139.35	Kothavalasa - VIZ	139.35
227	12 M WIDE PROPOSED ROAD - 16	100.00	162.94	8.00	10.69	-	15.24	-	10.69	-	13/1P, 11/1	Balighattam	162.94	Kothavalasa - VIZ	162.94
228	12 M WIDE PROPOSED ROAD - 17	100.00	409.17	8.00	20.53	-	28.11	-	39.43	-	13/1P, 11/1	Balighattam	409.17	Kothavalasa - VIZ	409.17
229	12 M WIDE PROPOSED ROAD - 17	100.00	143.09	8.00	10.74	-	13.44	-	10.74	-	13/1P	Balighattam	143.09	Kothavalasa - VIZ	143.09
230	12 M WIDE PROPOSED ROAD - 17	100.00	131.07	8.00	9.19	-	14.40	-	9.19	-	13/1P	Balighattam	131.07	Kothavalasa - VIZ	131.07
231	12 M WIDE PROPOSED ROAD - 17	100.00	139.09	8.00	9.19	-	15.28	-	9.19	-	13/1P	Balighattam	139.09	Kothavalasa - VIZ	139.09
232	12 M WIDE PROPOSED ROAD - 17	100.00	147.11	8.00	9.19	-	16.16	-	9.19	-	13/1P	Balighattam	147.11	Kothavalasa - VIZ	147.11
233	12 M WIDE PROPOSED ROAD - 17	100.00	155.12	8.00	9.19	-	17.04	-	9.19	-	13/1P	Balighattam	155.12	Kothavalasa - VIZ	155.12
234	12 M WIDE PROPOSED ROAD - 17	100.00	135.27	8.00	9.19	-	14.86	-	9.19	-	13/1P	Balighattam	135.27	Kothavalasa - VIZ	135.27
235	12 M WIDE PROPOSED ROAD - 17	100.00	143.29	8.00	9.19	-	15.74	-	9.19	-	67/2P, 13/1P	Balighattam	65.68	Kothavalasa - VIZ	65.68
												Dathi	77.61	Dathi	77.61
236	12 M WIDE PROPOSED ROAD - 17	100.00	151.31	8.00	9.19	-	16.62	-	9.19	-	67/2P	Dathi	151.31	Dathi	151.31
237	12 M WIDE PROPOSED ROAD - 17	100.00	159.32	8.00	9.19	-	17.50	-	9.19	-	67/2P	Dathi	159.32	Dathi	159.32
238	12 M WIDE PROPOSED ROAD - 17	100.00	167.34	8.00	9.19	-	18.38	-	9.19	-	67/2P	Dathi	167.34	Dathi	167.34
239	12 M WIDE PROPOSED ROAD - 17	100.00	175.36	8.00	9.19	-	19.27	-	9.19	-	67/2P	Dathi	175.36	Dathi	175.36
240	12 M WIDE PROPOSED ROAD - 17	100.00	183.38	8.00	9.19	-	20.15	-	9.19	-	67/2P	Dathi	183.38	Dathi	183.38
241	12 M PROP. ROAD - 19	100.00	150.98	8.00	16.29	-	9.10	-	26.20	-	67/4P	Dathi	150.98	Dathi	150.98
242	12 M WIDE PROPOSED ROAD - 18	100.00	159.55	8.00	9.18	-	17.51	-	9.18	-	67/4P	Dathi	159.55	Dathi	159.55
243	12 M WIDE PROPOSED ROAD - 18	100.00	200.94	8.00	11.01	-	18.38	-	11.01	-	67/4P, 13/1P	Balighattam	46.32	Kothavalasa - VIZ	46.32
												Dathi	154.62	Dathi	154.62
244	12 M WIDE PROPOSED ROAD - 18	100.00	211.27	8.00	11.01	-	19.32	-	11.01	-	13/1P	Balighattam	211.27	Kothavalasa - VIZ	211.27
245	12 M WIDE PROPOSED ROAD - 18	100.00	221.60	8.00	11.01	-	20.27	-	11.01	-	13/1P	Balighattam	221.60	Kothavalasa - VIZ	221.60
246	12 M WIDE PROPOSED ROAD - 18	100.00	231.93	8.00	11.01	-	21.21	-	11.01	-	13/1P	Balighattam	231.93	Kothavalasa - VIZ	231.93
247	12 M WIDE PROPOSED ROAD - 18	100.00	242.27	8.00	11.01	-	22.16	-	11.01	-	13/1P	Balighattam	242.27	Kothavalasa - VIZ	242.27
248	12 M WIDE PROPOSED ROAD - 18	100.00	252.60	8.00	11.01	-	23.11	-	11.01	-	13/1P	Balighattam	252.60	Kothavalasa - VIZ	252.60
249	12 M PROP. ROAD - 20	100.00	262.93	8.00	24.43	-	10.97	-	35.45	-	13/1P	Balighattam	262.93	Kothavalasa - VIZ	262.93
250	12 M PROP. ROAD - 20	100.00	392.07	8.00	23.02	-	18.74	-	14.40	-	13/1P	Balighattam	392.07	Kothavalasa - VIZ	392.07
251	12 M PROP. ROAD - 19	100.00	234.12	8.00	10.97	-	21.34	-	10.97	-	13/1P	Balighattam	234.12	Kothavalasa - VIZ	234.12
252	12 M PROP. ROAD - 19	100.00	234.12	8.00	10.97	-	21.34	-	10.97	-	13/1P	Balighattam	234.12	Kothavalasa - VIZ	234.12
253	12 M PROP. ROAD - 19	100.00	234.12	8.00	10.97	-	21.34	-	10.97	-	13/1P	Balighattam	234.12	Kothavalasa - VIZ	234.12
254	12 M PROP. ROAD - 19	100.00	234.12	8.00	10.97	-	21.34	-	10.97	-	13/1P	Balighattam	234.12	Kothavalasa - VIZ	234.12
255	12 M PROP. ROAD - 19	100.00	234.12	8.00	10.97	-	21.34	-	10.97	-	67/4P, 13/1P	Balighattam	139.61	Kothavalasa - VIZ	139.61
												Dathi	94.51	Dathi	94.51
256	12 M PROP. ROAD - 19	100.00	154.79	8.00	9.19	-	17.01	-	9.19	-	67/4P	Dathi	154.79	Dathi	154.79
257	12 M PROP. ROAD - 19	100.00	193.34	8.00	12.19	-	16.47	-	32.74	-	67/4P	Dathi	193.34	Dathi	193.34
258	12 M PROP. ROAD - 20	100.00	268.23	8.00	18.29	-	19.91	-	20.45	-	13/1P	Balighattam	268.23	Kothavalasa - VIZ	268.23
259	12 M PROP. ROAD - 20	100.00	222.97	8.00	12.19	-	18.29	-	12.19	-	13/1P	Balighattam	222.97	Kothavalasa - VIZ	222.97

TLP NO:1167/0013/LP/VMRDA/2023	SHEET NO.	1	DATE	10-03-2023

Project Title : PROPOSED LAYOUT IN Sy.No's: 11/1,2p; 13/1p OF BALIGATTAM VILLAGE AND IN Sy.No's: 67/2p & 4p OF DATTI VILLAGE, KOTHAVALASA MANDAL, VIZIANAGARAM DISTRICT.Belongs to: Sri D.KRISHNARAO

AREA STATEMENT	VERSION NO.: 1.101.116
	VERSION DATE: 09/03/2023
PROJECT DETAIL:	
Authority: VISAKHAPATNAM METROPOLITAN REGION DEVELOPMENT AUTHORITY	Plot Use: Residential
TLP No.: 1167/0013/LP/VMRDA/2023	Land Use Zone: Residential use Zone
Application Type: GeneralProposal	Main Abutting Road Width: 12
Project Type: Open Layout	If Plot is abutting to Highway: No
Nature of Development: New	Plot No: NA
SubLocation: NA	Survey No.: 11/1,11/2,13/1,67/2,67/4
	North: -
	South: -
	East: -
	West: -

AREA DETAILS:		SQ.MT.
AREA OF PLOT (Minimum)	(A)	95857.26
NET AREA OF PLOT	(A-Deductions)	95857.26
Deduction for Balance Plot Area		
Road Widening Area		838.65
Amenity Area		3373.14
Total		4211.78
BALANCE AREA OF PLOT	(A-Deductions)	91645.48

LTP NAME AND SIGNATURE	STRUCTURAL ENG NAME AND SIGNATURE	BUILDER NAME AND SIGNATURE
Hanumanthu Lakshmi Narayana		D. Krishna Rao
104		REG/1167/DEV/0049/2019

Land use analysis/Area distribution (Table 2c)

Area covered under	Proposed Area in sq. mt.	Proposed Area in sq. yd.	Percentage(%)
Plotted Area	46871.42	56057.75	48.90
Road Area	30275.47	36209.16	31.58
Amenity-3	300.20	359.03	0.31
Amenity-2	379.35	453.70	0.40
Amenity-1	909.19	1087.38	0.95
Amenity-6	715.81	856.10	0.75
Amenity-5	808.47	966.92	0.84
Amenity-4	260.13	311.11	0.27
Public Open Space	14373.23	17190.24	14.99
Utility Area	963.08	1151.83	1.00
Total net layout	95856.34	114643.22	100.00

Village Wise Land use analysis/Area distribution (Table 2d)

Area covered under	Proposed Area in sq. mt.	Proposed Area in sq. yd.	Percentage(%)
Balighattam			
Plotted Area	41287.69	49379.66	50.25
Road Area	25865.91	30935.37	31.48
Amenities	3373.14	4034.24	4.10
Public Open Space	10681.48	12774.94	13.00
Utility Area	963.08	1151.83	1.17
Water course and buffer not covered in open space	797.24	953.49	0.97
Total net layout	82171.30	98276.05	100.00
Dathi			
Plotted Area	5583.71	6678.06	40.80
Road Area	4409.56	5273.79	32.22
Public Open Space	3691.75	4415.30	26.98
Total net layout	13685.02	16367.15	100.00

GramPanchayat Wise Land use analysis/Area distribution (Table 2e)

Area covered under	Proposed Area in sq. mt.	Proposed Area in sq. yd.	Percentage(%)
Dathi			
Plotted Area	5583.71	6678.06	40.80
Road Area	4409.56	5273.79	32.22
Public Open Space	3691.75	4415.30	26.98
Total net layout	13685.02	16367.15	100.00
Kothavalasa - VIZ			
Plotted Area	41287.69	49379.66	50.25
Road Area	25865.91	30935.37	31.48
Amenities	3373.14	4034.24	4.10
Public Open Space	10681.48	12774.94	13.00
Utility Area	963.08	1151.83	1.17
Water course and buffer not covered in open space	797.24	953.49	0.97
Total net layout	82171.30	98276.05	100.00

Land Area to Mortgage Details

Name	Ind Plot Name	Ind Plot Area
MORTGAGE PLOTS	118	366.81
	119	167.23
	120	167.23
	121	167.23
	122	167.23
	123	167.23
	124	167.23
	125	167.23
	126	167.23
	127	167.23
	128	167.23
	129	167.23
	130	167.23
	131	167.23
	132	167.23
	133	222.97
	134	222.97
	135	167.23
	136	167.23
	137	167.23
	138	167.23
	139	167.23
	140	167.23
	141	167.23
	142	167.23
	143	167.23
	144	167.23
	145	167.23
	146	167.23
	147	167.23
	148	167.23
	149	167.23
	150	332.50
MORTGAGE PLOTS	151	194.98
	152	167.14
	153	167.16
	154	167.17
	155	167.19
	156	167.20
	157	167.22
Total	-	7192.84

Village wise Land Area to Mortgage Details

Name	Land Area to Mortgage Area
Balighattam	7192.84
Total	7192.84

GramPanchayat wise Land Area to Mortgage Details

Name	Land Area to Mortgage Area
Kothavalasa - VIZ	7192.84
Total	7192.84

Mortgage Area Details

Name	Mortgage Area Reqd	Mortgage Area Prop
Land Area to Mortgage	7030.71	7192.84

General Conditions

No.	General Conditions
1	LTP is responsible for any misrepresentation in above aspects.
2	Splay shall be maintained as per GO.MS.No.275. MA & UD dt. 18-07-2017 in all the road corners.

AREA STATEMENT

Sy. No.	Proposed Extent Sq.Mts.
11-1	2286.56
11-1-A	141.65
11-1-B	263.06
11-1-C	323.76
11-1-D	141.65
11-2p	47370.14
11-2-A	6535.91
11-2-B	6475.20
11-2-C/p	6515.67
11-2-D	3237.60
13-1-A	2185.38
13-1-A1	2185.38
13-1-B/p	6944.67
67-2p	7851.18
67-4p	3399.48
TOTAL	**95857.26**

COLOR INDEX

- Plot / Site lines
- Existing street / road
- Proposed work including services
- Existing construction proposed to be demolished
- Existing structure to be retained
- Work in progress duly sanctioned
- Open Space
- Drainage and Sewerage work
- Water Supply work
- Deviations
- Recreation ground

This is system generated report and does not require any signature.For further confirmation you can access the department website www.apdpms.ap.gov.in with file number.
Accuracy of Scrutiny Report and Drawing is subject to accuracy of end-user provided data, 3rd party software/hardware/services, etc. We are not liable for any damages which may arise from use, or inability to use the Application.

ISO_full_bleed_2A0_(1189.00_x_1682.00_MM)