FLP NO.- 1116701944/LPVNRIDA/2020/Mangalagiri

LP NO.- 24/2020/2011/ETP/VMRDA/NOAS

COMBINED PLAN SHOWINGTHE PROPOSED LAY OUT IN S. Nos. 174/1p, 174/2, 174/3, 175, 176/1, 176/3p, 181/1, 182 & 183/2 OF KAVULAWADA VILLAGE, BHOGAPURAM MANDAL, VIZIANAGARAM DISTRICT

AREA STATEMENT		
Survey No.	Ext. in Acres	Area in Sqmts
174/1p	0.03	121.41
174/2	8.80	35613.60
174/3	0.94	3804.18
175/1	8.77	35492.19
175/2	0.96	3885.12
175/3	0.03	121.41
176/1	6.18	25010.46
176/3p	0.01	40.47
181/1	6.08	24605.76
182	9.73	39377.31
183/2	7.11	28774.17
Total Extent	48.64	196846.08

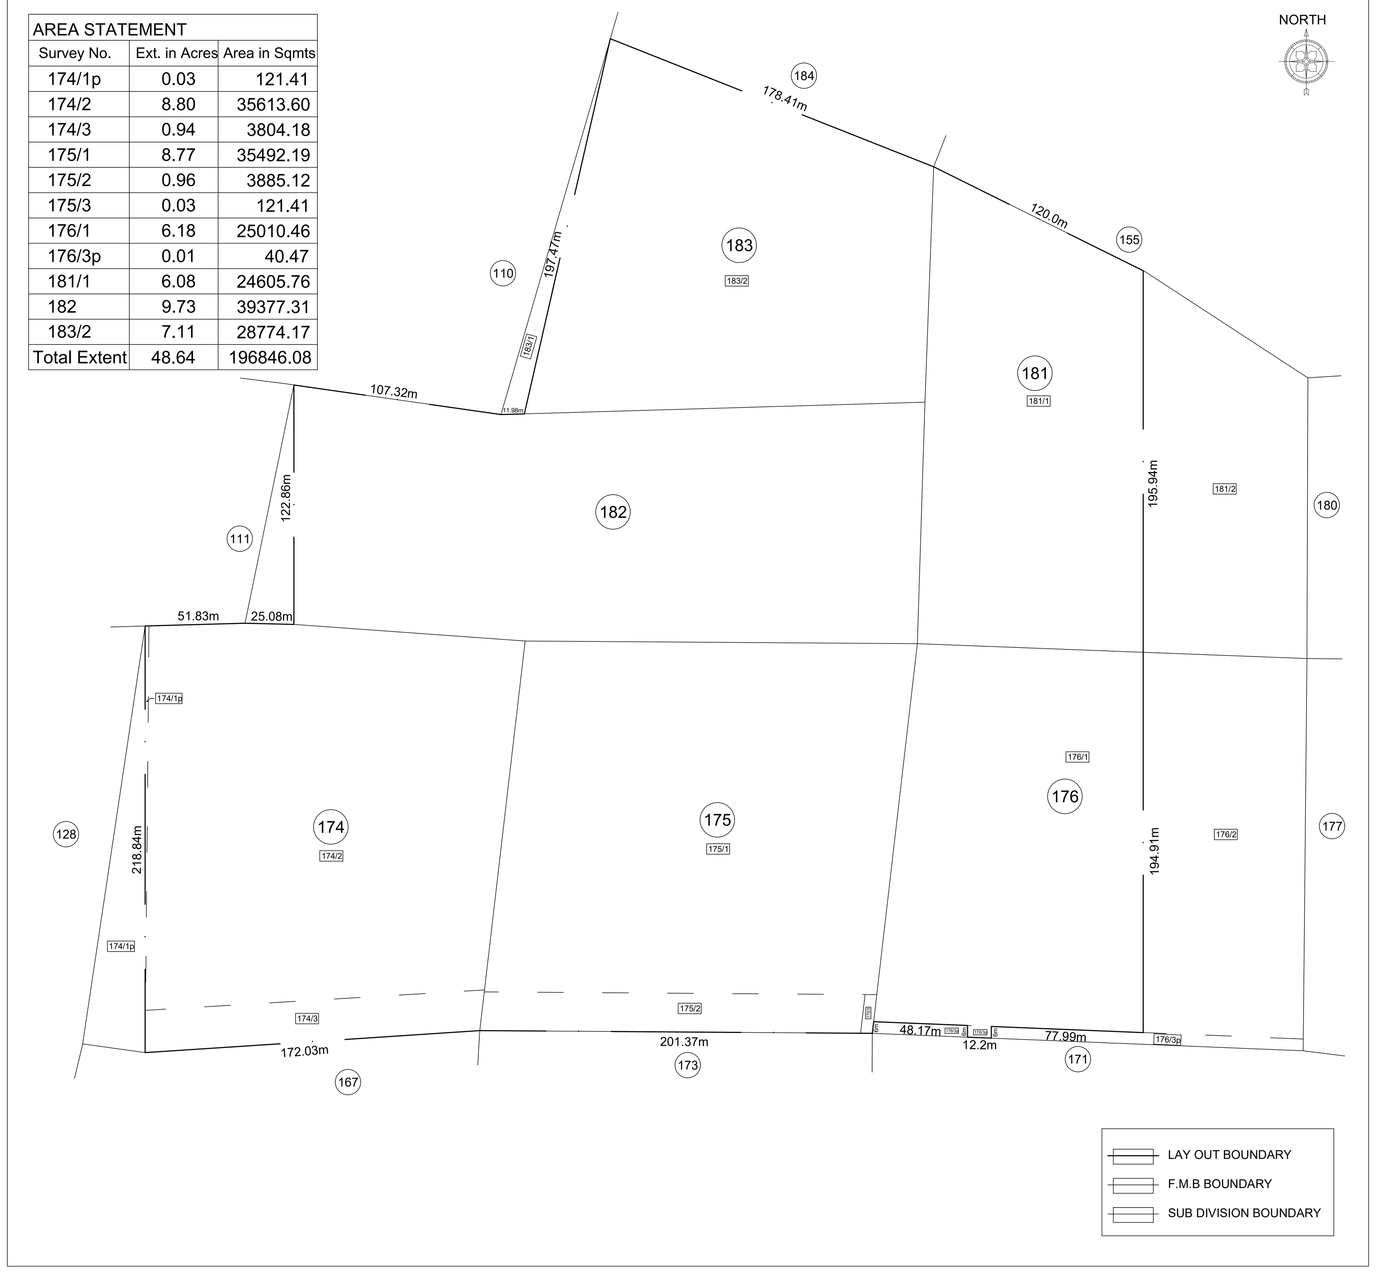

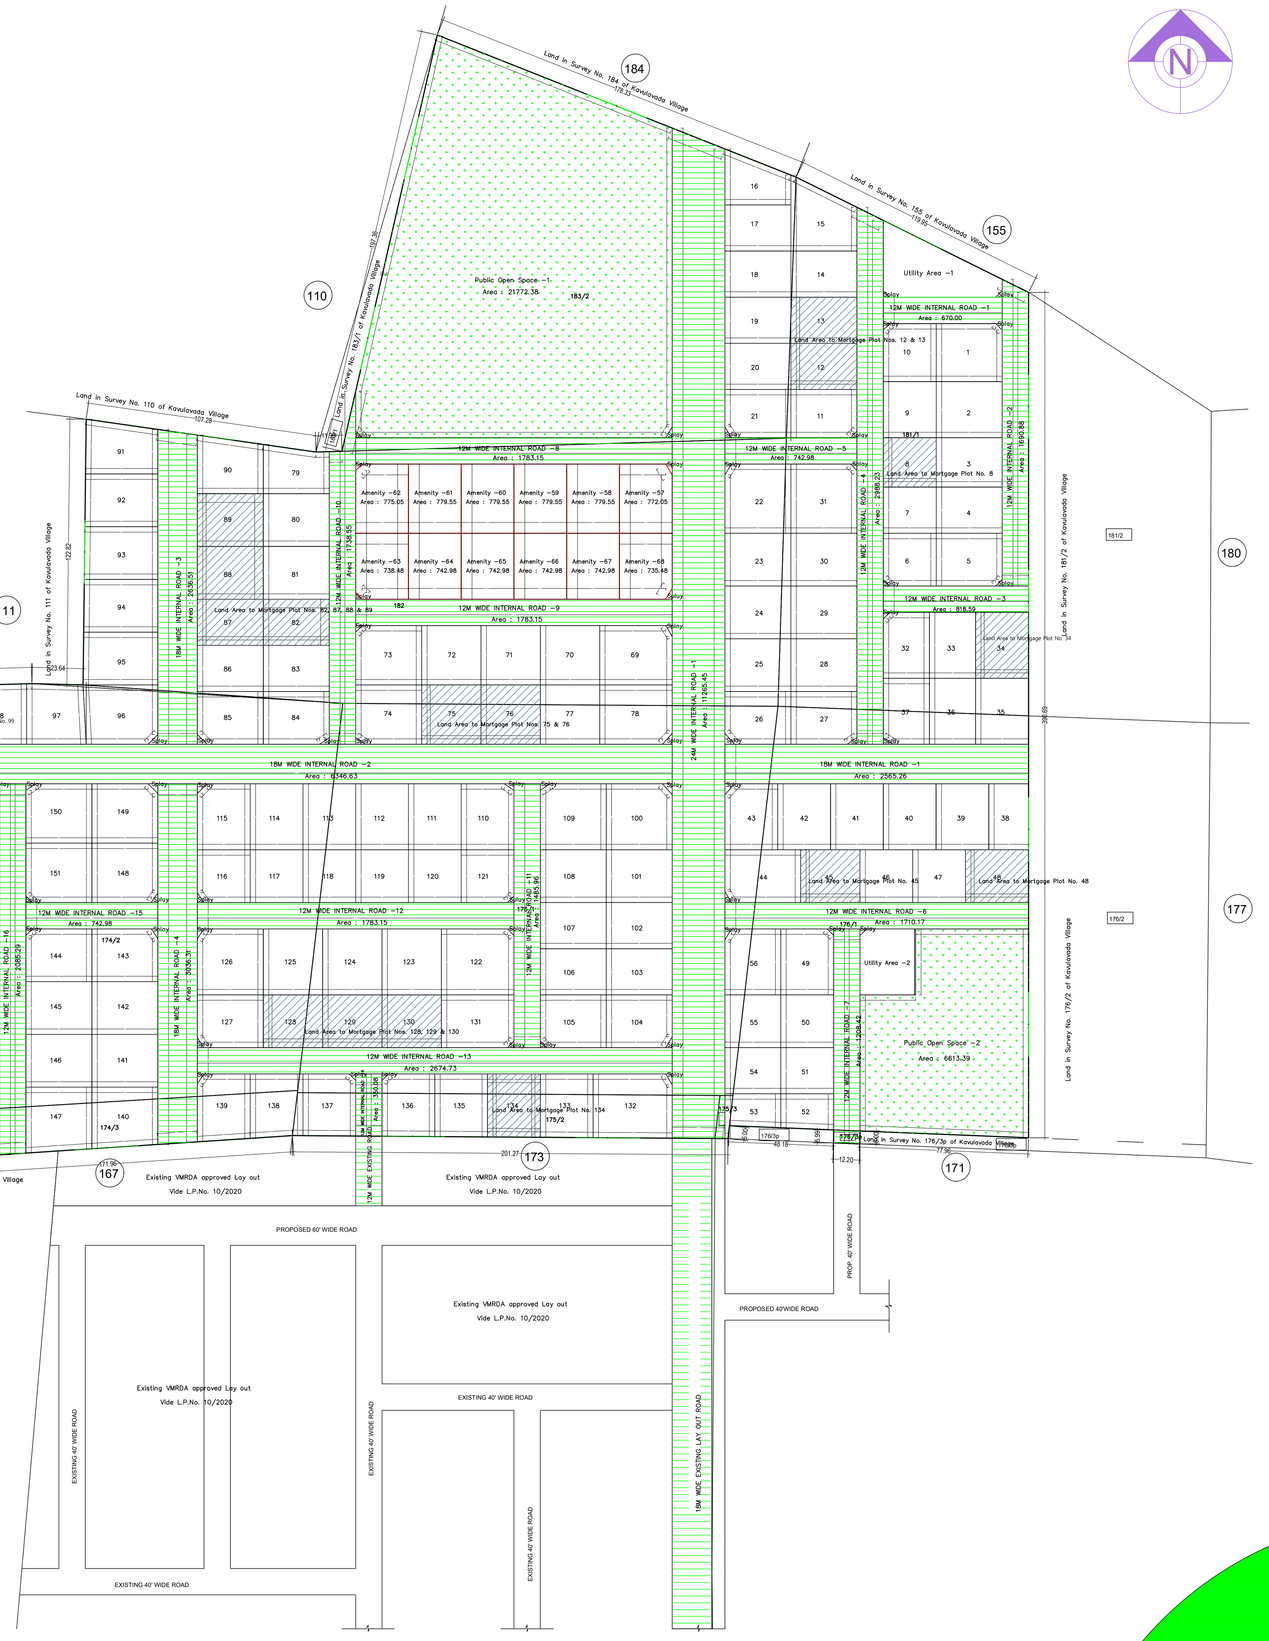

Site Plan
(Scale - 1:1000)

Topo Plan

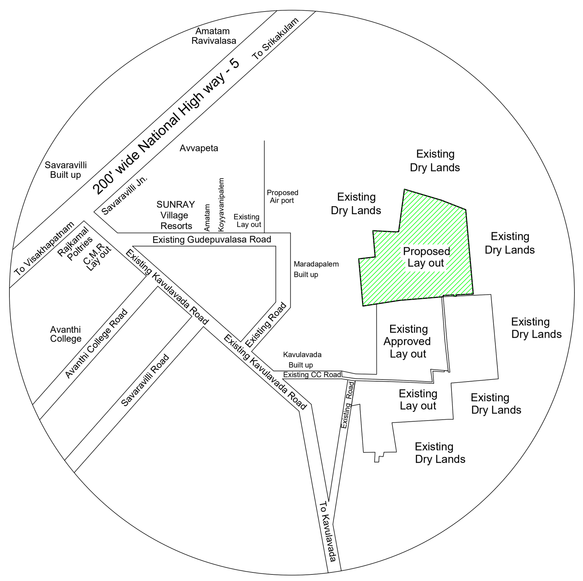

Location Plan
Not to Scale

TLP NO/11/07/0944/LPNNRIDA/2020	SHEET NO. 1	DATE 27-07-2020

Project Title :PLAN SHOWING THE PROPOSED LAY OUT IN SURVEY Nos. 174/1p,2,3,175, 176/1,3p, 181/1, 182 & 183/2OF KAVULAVADA VILLAGE, KAVULAVADA PANCHAYATH, BHOGAPURAM MANDAL, VIZIANAGARAM DISTRICT,and Owners: 1. M/s SANTAM ESTATES Pvt. Ltd, 2. SMT. D. V. PADMAVATHI SIRIDEVI, 3. Sri. P.V.V. NARASIMHA RAJU,4. Smt. D.V.S. LAKSHMI DEVI, 5. Smt. D.V.S. CHANDRAMATHI DEVI, 6. Sri. DATLA APPALA RAJU, 7.Sri. DATLA VENKATASURYANARAYANA RAJU, 8. Smt. GOTTUMUKKALA NIRUSHA, 9. Sri. P.S.V.K.D.N.MALLIKHARJUNA RAO,10. Sri. PALADUGU SRI HARSHA, 11. Smt. PALADUGU PRASANTHI Developer cum G.P.A Holder M/s SANTAM ESTATES Pvt. Ltd., rep. by its Managing Director Sri. I. APPALA RAJA VARMASo Late Sri. I. SITA RAMA RAJU, VISAKHAPATNAM.

AREA STATEMENT	VERSION NO: 1.101.91
	VERSION DATE: 01/07/2020
PROJECT DETAIL:	
Region: VISAKHAPATNAM REGION	Plot Use: Residential
Authority: VISAKHAPATNAM URBAN DEVELOPMENT AUTHORITY	Land Use Zone: NA
TP No.: TNVSKNAGARPURA/2020	Main Abutting Road Width: 12
Application Type: General*Consol	If Plot is abutting to Highway: No
Project Type: Open Layout	Plot No: NA
Nature of Development: New	Survey No.: 174/1p, 174/2, 174/3, 175, 176/1, 176/3p, 181/1, 182, 183/2
SubLocation: NA	North : -
Village Name: Kavulavada	South : -
Mandal: BHO	East : -
District: Kavulavada	West : -

AREA DETAILS		
AREA OF PLOT (Minimum)	(A)	950.98T
NET AREA OF PLOT		196845.54
Deduction for Balance Plot Area	(A-Deductions)	196845.54
Amenity Area		10209.15
Total		10209.15
BALANCE AREA OF PLOT	(A-Deductions)	186636.39

LTP NAME AND SIGNATURE	STRUCTURAL ENG NAME AND SIGNATURE	BUILDER NAME AND SIGNATURE
Koppara Venkata Hema Sundara Raju		M/s. Santam Estates Private Limited
ENG-2-210		REGV/18/DEV/01/13/2019

Land use analysis/Area distribution (Table 2c)

Area covered under	Proposed Area in sq. mt.	Proposed Area in sq. yd.	Percentage(%)
Plotted Area	106615.61	126502.01	53.75
Road Area	50464.38	60355.61	25.64
Amenity -43	738.45	883.22	0.38
Amenity -44	742.98	888.60	0.38
Amenity -65	742.98	888.60	0.38
Amenity -66	742.98	888.60	0.38
Amenity -67	742.98	888.60	0.38
Amenity -68	735.48	879.63	0.37
Amenity -08	779.55	932.33	0.40
Amenity -09	779.55	932.33	0.40
Amenity -60	779.55	932.33	0.40
Amenity -61	779.55	932.33	0.40
Amenity -152	1397.97	1313.16	0.66
Amenity -57	772.05	923.39	0.39
Amenity -62	775.05	926.98	0.39
Public Open Space	2030.77	2429.13	1.02
Utility Area	1972.50	2359.08	1.00
Total net layout	196845.00	235425.85	100.00

Land Area to Mortgage Details

Name	Ind Plot Name	Ind Plot Area
Land Area to Mortgage Plot Nos. 12 & 13	12	692.11
	13	692.11
Land Area to Mortgage Plot No. 45	45	898.68
Land Area to Mortgage Plot No. 48	48	710.46
Land Area to Mortgage Plot Nos. 75 & 76	75	752.27
	76	752.27
Land Area to Mortgage Plot Nos. 82, 87, 88 & 89	82	692.11
	87	692.11
	88	742.98
	89	742.98
Land Area to Mortgage Plot Nos. 128, 129 & 130	128	668.68
	129	668.68
	130	668.68
Land Area to Mortgage Plot No. 134	134	711.43
Land Area to Mortgage Plot Nos. 154 to 158	154	863.77
	155	863.77
	156	863.77
	157	863.77
	158	759.28
Land Area to Mortgage Plot No. 34	34	746.27
Land Area to Mortgage Plot No. 39	39	837.48
Land Area to Mortgage Plot No. 8	8	555.12
Total		19305.76

Mortgage Area Details

Name	Mortgage Area	
	Reqd	Prop
Land Area to Mortgage	19812.64	19305.76

General Conditions

No.	General Conditions
1	LTP is responsible for any misrepresentation in above aspects.
2	Sides shall be maintained as per GO.Ms.No.119, Ma & UD dt.27.03.2017 in all the road corners.

Individual Plot Area

Plot No.	Abutting Road	Plot Area		Plot Width		Plot Depth		Frontage	
		Reqd	Prop	Reqd	Prop	Reqd	Prop	Reqd	Prop
1	12M WIDE INTERNAL ROAD-4	100.00	812.78	8.00	27.48	-	26.82	-	23.82
2	12M WIDE INTERNAL ROAD-4	100.00	790.14	8.00	26.93	-	30.48	-	26.93
3	12M WIDE INTERNAL ROAD-4	100.00	695.82	8.00	22.83	-	30.48	-	22.83
4	12M WIDE INTERNAL ROAD-4	100.00	650.11	8.00	21.33	-	30.48	-	21.33
5	12M WIDE INTERNAL ROAD-4	100.00	738.48	8.00	27.48	-	24.38	-	27.48
6	12M WIDE INTERNAL ROAD-4	100.00	592.52	8.00	21.49	-	24.38	-	21.38
7	12M WIDE INTERNAL ROAD-4	100.00	522.39	8.00	21.33	-	24.49	-	21.33
8	12M WIDE INTERNAL ROAD-4	100.00	559.12	8.00	22.83	-	24.49	-	22.83
9	12M WIDE INTERNAL ROAD-4	100.00	634.91	8.00	25.93	-	24.49	-	25.93
10	12M WIDE INTERNAL ROAD-4	100.00	652.22	8.00	23.82	-	24.49	-	23.82
11	12M WIDE INTERNAL ROAD-4	100.00	674.19	8.00	27.48	-	22.27	-	19.27
12	12M WIDE INTERNAL ROAD-4	100.00	650.11	8.00	21.33	-	30.48	-	21.33
13	12M WIDE INTERNAL ROAD-4	100.00	650.11	8.00	21.33	-	30.48	-	21.33
14	12M WIDE INTERNAL ROAD-4	100.00	650.11	8.00	21.33	-	30.48	-	21.33
15	12M WIDE INTERNAL ROAD-4	150.00	845.69	8.00	20.21	-	30.48	-	20.21
16	24M WIDE INTERNAL ROAD-1	150.00	602.87	10.00	25.82	-	30.48	-	25.82
17	24M WIDE INTERNAL ROAD-1	150.00	650.11	10.00	21.33	-	30.48	-	21.33
18	24M WIDE INTERNAL ROAD-1	150.00	650.11	10.00	21.33	-	30.48	-	21.33
19	24M WIDE INTERNAL ROAD-1	150.00	650.11	10.00	21.33	-	30.48	-	21.33
20	24M WIDE INTERNAL ROAD-1	150.00	650.11	10.00	21.33	-	30.48	-	21.33
21	24M WIDE INTERNAL ROAD-1	150.00	671.19	10.00	27.48	-	22.27	-	17.27
22	24M WIDE INTERNAL ROAD-1	150.00	966.94	10.00	27.48	-	31.98	-	26.98
23	24M WIDE INTERNAL ROAD-1	150.00	742.98	10.00	24.38	-	30.48	-	24.38
24	24M WIDE INTERNAL ROAD-1	150.00	742.98	10.00	24.38	-	30.48	-	24.38
25	24M WIDE INTERNAL ROAD-1	150.00	742.98	10.00	24.38	-	30.48	-	24.38
26	24M WIDE INTERNAL ROAD-1	150.00	731.73	10.00	25.98	-	24.38	-	19.38
27	24M WIDE INTERNAL ROAD-1	150.00	736.23	10.00	25.98	-	24.38	-	25.98
28	24M WIDE INTERNAL ROAD-1	150.00	742.98	10.00	24.38	-	30.48	-	24.38
29	12M WIDE INTERNAL ROAD-4	150.00	742.98	10.00	24.38	-	30.48	-	24.38
30	12M WIDE INTERNAL ROAD-4	150.00	742.98	10.00	24.38	-	30.48	-	24.38
31	12M WIDE INTERNAL ROAD-4	150.00	960.94	8.00	28.98	-	30.48	-	28.98
32	12M WIDE INTERNAL ROAD-4	150.00	645.61	8.00	27.48	-	21.33	-	27.48
33	12M WIDE INTERNAL ROAD-4	150.00	650.11	8.00	21.33	-	30.48	-	21.33
34	12M WIDE INTERNAL ROAD-4	100.00	746.27	8.00	24.49	-	30.48	-	24.49
35	18M WIDE INTERNAL ROAD-3	150.00	746.27	10.00	24.49	-	30.48	-	24.49
36	18M WIDE INTERNAL ROAD-3	150.00	650.11	10.00	21.33	-	30.48	-	21.33
37	18M WIDE INTERNAL ROAD-3	100.00	643.36	10.00	27.48	-	21.33	-	16.83
38	18M WIDE INTERNAL ROAD-3	150.00	583.53	10.00	18.39	-	30.48	-	18.39
39	18M WIDE INTERNAL ROAD-3	150.00	742.98	10.00	24.38	-	30.48	-	24.38
40	18M WIDE INTERNAL ROAD-3	150.00	742.98	10.00	24.38	-	30.48	-	24.38
41	18M WIDE INTERNAL ROAD-3	150.00	742.98	10.00	24.38	-	30.48	-	24.38
42	18M WIDE INTERNAL ROAD-3	150.00	742.98	10.00	24.38	-	30.48	-	24.38
43	24M WIDE INTERNAL ROAD-1	150.00	731.73	10.00	25.49	-	24.38	-	25.49
44	24M WIDE INTERNAL ROAD-1	150.00	844.93	10.00	31.96	-	24.38	-	19.38
45	12M WIDE INTERNAL ROAD-6	100.00	668.68	8.00	27.43	-	24.38	-	27.43
46	12M WIDE INTERNAL ROAD-6	100.00	594.38	8.00	24.38	-	24.38	-	24.38
47	12M WIDE INTERNAL ROAD-6	100.00	594.38	8.00	24.38	-	24.38	-	24.38
48	12M WIDE INTERNAL ROAD-6	100.00	710.46	8.00	29.14	-	24.38	-	29.14
49	12M WIDE INTERNAL ROAD-6	100.00	735.48	8.00	27.48	-	24.38	-	21.38
50	12M WIDE INTERNAL ROAD-6	100.00	594.38	8.00	24.38	-	24.38	-	24.38
51	12M WIDE INTERNAL ROAD-6	100.00	520.09	8.00	21.33	-	24.38	-	21.33
52	12M WIDE INTERNAL ROAD-6	100.00	395.27	8.00	16.70	-	24.38	-	16.70
53	24M WIDE INTERNAL ROAD-2	150.00	402.82	10.00	20.71	-	25.82	-	20.71
54	24M WIDE INTERNAL ROAD-2	150.00	550.64	10.00	21.33	-	25.82	-	21.33
55	24M WIDE INTERNAL ROAD-2	150.00	629.53	10.00	24.38	-	25.82	-	24.38
56	24M WIDE INTERNAL ROAD-2	150.00	779.42	10.00	26.48	-	25.82	-	26.48
57	24M WIDE INTERNAL ROAD-2	150.00	911.94	10.00	30.52	-	27.43	-	22.43
58	12M WIDE INTERNAL ROAD-8	100.00	752.27	8.00	27.43	-	27.43	-	27.43
59	12M WIDE INTERNAL ROAD-8	100.00	752.27	8.00	27.43	-	27.43	-	27.43
60	12M WIDE INTERNAL ROAD-8	100.00	752.27	8.00	27.43	-	27.43	-	27.43
61	12M WIDE INTERNAL ROAD-8	100.00	831.35	8.00	27.48	-	27.43	-	24.43
62	18M WIDE INTERNAL ROAD-2	150.00	829.10	10.00	25.98	-	27.43	-	25.98
63	18M WIDE INTERNAL ROAD-2	150.00	752.27	10.00	27.43	-	27.43	-	27.43
64	18M WIDE INTERNAL ROAD-2	150.00	752.27	10.00	27.43	-	27.43	-	27.43
65	24M WIDE INTERNAL ROAD-2	150.00	908.19	10.00	29.02	-	27.43	-	22.43
66	12M WIDE INTERNAL ROAD-10	100.00	629.26	8.00	19.42	-	30.48	-	19.42
67	12M WIDE INTERNAL ROAD-10	100.00	742.98	8.00	24.38	-	30.48	-	24.38
68	12M WIDE INTERNAL ROAD-10	100.00	742.98	8.00	24.38	-	30.48	-	24.38
69	12M WIDE INTERNAL ROAD-10	150.00	650.11	8.00	21.33	-	30.48	-	21.33
70	12M WIDE INTERNAL ROAD-10	150.00	650.11	8.00	21.33	-	30.48	-	21.33
71	18M WIDE INTERNAL ROAD-3	150.00	736.23	10.00	25.98	-	24.38	-	25.98
72	18M WIDE INTERNAL ROAD-3	150.00	732.86	10.00	25.98	-	24.38	-	25.98
73	18M WIDE INTERNAL ROAD-3	150.00	650.11	10.00	21.33	-	30.48	-	21.33
74	18M WIDE INTERNAL ROAD-3	150.00	742.98	10.00	24.38	-	30.48	-	24.38
75	18M WIDE INTERNAL ROAD-3	150.00	742.98	10.00	24.38	-	30.48	-	24.38
76	18M WIDE INTERNAL ROAD-3	150.00	742.98	10.00	24.38	-	30.48	-	24.38
77	18M WIDE INTERNAL ROAD-3	150.00	742.98	10.00	24.38	-	30.48	-	24.38
78	18M WIDE INTERNAL ROAD-3	150.00	758.78	10.00	27.08	-	30.48	-	27.08
79	18M WIDE INTERNAL ROAD-3	150.00	763.00	10.00	20.55	-	33.31	-	20.55
80	18M WIDE INTERNAL ROAD-3	150.00	818.39	10.00	24.38	-	33.57	-	24.38
81	18M WIDE INTERNAL ROAD-3	150.00	825.35	10.00	24.38	-	33.85	-	24.38
82	18M WIDE INTERNAL ROAD-3	150.00	832.30	10.00	24.38	-	34.14	-	24.38
83	18M WIDE INTERNAL ROAD-3	150.00	839.26	10.00	24.38	-	34.42	-	24.38
84	18M WIDE INTERNAL ROAD-3	150.00	918.24	10.00	28.63	-	27.43	-	28.63
85	18M WIDE INTERNAL ROAD-3	150.00	743.16	10.00	27.50	-	27.74	-	27.50
86	18M WIDE INTERNAL ROAD-3	150.00	673.76	10.00	24.38	-	27.64	-	24.38
87	18M WIDE INTERNAL ROAD-3	150.00	657.46	10.00	24.38	-	26.97	-	24.38
88	18M WIDE INTERNAL ROAD-3	150.00	917.48	10.00	25.98	-	30.48	-	25.48
89	18M WIDE INTERNAL ROAD-3	150.00	742.98	10.00	24.38	-	30.48	-	24.38
90	24M WIDE INTERNAL ROAD-2	150.00	650.11	10.00	21.33	-	30.48	-	21.33
91	24M WIDE INTERNAL ROAD-2	150.00	650.11	10.00	21.33	-	30.48	-	21.33
92	24M WIDE INTERNAL ROAD-2	150.00	650.11	10.00	21.33	-	30.48	-	21.33
93	24M WIDE INTERNAL ROAD-2	150.00	650.11	10.00	21.33	-	30.48	-	21.33
94	18M WIDE INTERNAL ROAD-3	150.00	736.23	10.00	25.98	-	24.38	-	25.98
95	18M WIDE INTERNAL ROAD-3	150.00	732.86	10.00	25.98	-	24.38	-	25.98
96	18M WIDE INTERNAL ROAD-3	150.00	650.11	10.00	21.33	-	30.48	-	21.33
97	18M WIDE INTERNAL ROAD-3	150.00	650.11	10.00	21.33	-	30.48	-	21.33
98	18M WIDE INTERNAL ROAD-3	150.00	742.98	10.00	24.38	-	30.48	-	24.38
99	18M WIDE INTERNAL ROAD-3	150.00	742.98	10.00	24.38	-	30.48	-	24.38
100	18M WIDE INTERNAL ROAD-3	150.00	758.78	10.00	27.08	-	30.48	-	27.08
101	18M WIDE INTERNAL ROAD-3	150.00	763.00	10.00	20.55	-	33.31	-	20.55
102	18M WIDE INTERNAL ROAD-3	150.00	818.39	10.00	24.38	-	33.57	-	24.38
103	18M WIDE INTERNAL ROAD-3	150.00	825.35	10.00	24.38	-	33.85	-	24.38
104	18M WIDE INTERNAL ROAD-3	150.00	832.30	10.00	24.38	-	34.14	-	24.38
105	18M WIDE INTERNAL ROAD-3	150.00	839.26	10.00	24.38	-	34.42	-	24.38
106	18M WIDE INTERNAL ROAD-3	150.00	918.24	10.00	28.63	-	27.43	-	28.63
107	18M WIDE INTERNAL ROAD-3	150.00	743.16	10.00	27.50	-	27.74	-	27.50
108	18M WIDE INTERNAL ROAD-3	150.00	673.76	10.00	24.38	-	27.64	-	24.38
109	18M WIDE INTERNAL ROAD-3	150.00	657.46	10.00	24.38	-	26.97	-	24.38
110	24M WIDE INTERNAL ROAD-2	150.00	917.48	10.00	25.98	-	30.48	-	25.48
111	24M WIDE INTERNAL ROAD-2	150.00	742.98	10.00	24.38	-	30.48	-	24.38
112	24M WIDE INTERNAL ROAD-2	150.00	650.11	10.00	21.33	-	30.48	-	21.33
113	24M WIDE INTERNAL ROAD-2	150.00	650.11	10.00	21.33	-	30.48	-	21.33
114	24M WIDE INTERNAL ROAD-2	150.00	650.11	10.00	21.33	-	30.48	-	21.33
115	24M WIDE INTERNAL ROAD-2	150.00	735.48	10.00	27.48	-	24.38	-	19.38
116	18M WIDE INTERNAL ROAD-3	150.00	732.86	10.00	25.98	-	24.38	-	19.88
117	18M WIDE INTERNAL ROAD-3	150.00	587.63	10.00	21.38	-	24.38	-	19.88
118	12M WIDE INTERNAL ROAD-13	100.00	594.38	8.00	24.38	-	24.38	-	24.38
119	12M WIDE INTERNAL ROAD-13	100.00	594.38	8.00	24.38	-	24.38	-	24.38
120	12M WIDE INTERNAL ROAD-13	100.00	594.38	8.00	24.38	-	24.38	-	24.38
121	12M WIDE INTERNAL ROAD-13	100.00	589.88	8.00	21.38	-	24.38	-	21.38
122	12M WIDE INTERNAL ROAD-13	100.00	1017.10	8.00	30.52	-	30.48	-	27.48
123	12M WIDE INTERNAL ROAD-13	100.00	835.85	8.00	27.43	-	30.48	-	27.43
124	12M WIDE INTERNAL ROAD-13	100.00	835.85	8.00	27.43	-	30.48	-	27.43
125	12M WIDE INTERNAL ROAD-13	100.00	835.85	8.00	27.43	-	30.48	-	27.43
126	18M WIDE INTERNAL ROAD-4	150.00	921.98	10.00	27.48	-	30.48	-	25.98
127	18M WIDE INTERNAL ROAD-4	150.00	736.23	10.00	27.48	-	24.38	-	19.88
128	12M WIDE INTERNAL ROAD-13	100.00	668.68	8.00	27.43	-	24.38	-	27.43
129	12M WIDE INTERNAL ROAD-13	100.00	668.68	8.00	27.43	-	24.38	-	27.43
130	12M WIDE INTERNAL ROAD-13	100.00	668.68	8.00	27.43	-	24.38	-	27.43
131	12M WIDE INTERNAL ROAD-13	100.00	812.78	8.00	30.52	-	24.38	-	30.52
132	24M WIDE INTERNAL ROAD-1	150.00	1073.48	10.00	33.57	-	29.55	-	24.69
133	12M WIDE INTERNAL ROAD-13	100.00	715.53	8.00	24.38	-	29.35	-	24.38
134	12M WIDE INTERNAL ROAD-13	100.00	711.43	8.00	24.38	-	29.18	-	24.38
135	12M WIDE INTERNAL ROAD-13	100.00	707.33	8.00	24.38	-	29.01	-	24.38
136	12M WIDE INTERNAL ROAD-13	100.00	698.74	8.00	25.76	-	24.38	-	21.38
137	12M WIDE INTERNAL ROAD-13	100.00	692.59	8.00	25.68	-	24.38	-	21.38
138	12M WIDE INTERNAL ROAD-13	100.00	708.86	8.00	24.38	-	28.96	-	24.38
139	18M WIDE INTERNAL ROAD-4	150.00	738.34	10.00	26.86	-	24.38	-	26.86
140	18M WIDE INTERNAL ROAD-4	150.00	637.24	10.00	26.47	-	30.48	-	26.47
141	18M WIDE INTERNAL ROAD-4	150.00	742.98	10.00	24.38	-	30.48	-	24.38
142	18M WIDE INTERNAL ROAD-4	150.00	742.98	10.00	24.38	-	30.48	-	24.38
143	18M WIDE INTERNAL ROAD-4	150.00	738.23	10.00	27.48	-	24.38	-	19.88
144	18M WIDE INTERNAL ROAD-4	150.00	738.48	8.00	27.48	-	24.38	-	21.38
145	12M WIDE INTERNAL ROAD-16	100.00	742.98	8.00	24.38	-	30.48	-	24.38
146	12M WIDE INTERNAL ROAD-16	100.00	742.98	8.00	24.38	-	30.48	-	24.38
147	12M WIDE INTERNAL ROAD-16	100.00	898.32	8.00	30.48	-	30.48	-	30.48
148	18M WIDE INTERNAL ROAD-4	150.00	829.10	10.00	27.48	-	27.43	-	22.93
149	18M WIDE INTERNAL ROAD-4	150.00	825.73	10.00	25.98	-	27.43	-	25.98
150	18M WIDE INTERNAL ROAD-4	150.00	829.10	10.00	25.98	-	27.43	-	25.98
151	12M WIDE INTERNAL ROAD-16	100.00	831.35	8.00	27.48	-	27.43	-	24.43
152	12M WIDE INTERNAL ROAD-16	100.00	883.77	8.00	24.38	-	36.25	-	24.38
153	12M WIDE INTERNAL ROAD-16	100.00	883.77	8.00	24.38	-	36.25	-	24.38
154	12M WIDE INTERNAL ROAD-16	100.00	883.77	8.00	24.38	-	36.25	-	24.38
155	12M WIDE INTERNAL ROAD-16	100.00	883.77	8.00	24.38	-	36.25	-	24.38
156	12M WIDE INTERNAL ROAD-16	100.00	883.77	8.00	24.38	-	36.25	-	24.38
157	12M WIDE INTERNAL ROAD-16	100.00	883.77	8.00	24.38	-	36.25	-	24.38
158	12M WIDE INTERNAL ROAD-16	100.00	735.26	8.00	19.09	-	36.25	-	19.09

COLOR INDEX
Plot / Site lines
Existing street / road
Proposed work including services
Existing construction proposed to be demolished
Existing structure to be retained
Work in progress /to/a sanctioned
Open Space
Drainage and Sewerage work
Water Supply work
Deviations
Recreation ground

This is system generated report and does not require any signature.For further confirmation you can access the department website at www.ap.gov.in with file number.
Accuracy of Scrutiny Report and Drawing is subject to accuracy of end-user provided