FLP_NO.-11570/2021/PVRWDA/2023/Mortgage
Layout No.-50/2022/2011/11570/PVRWDA/2023MS

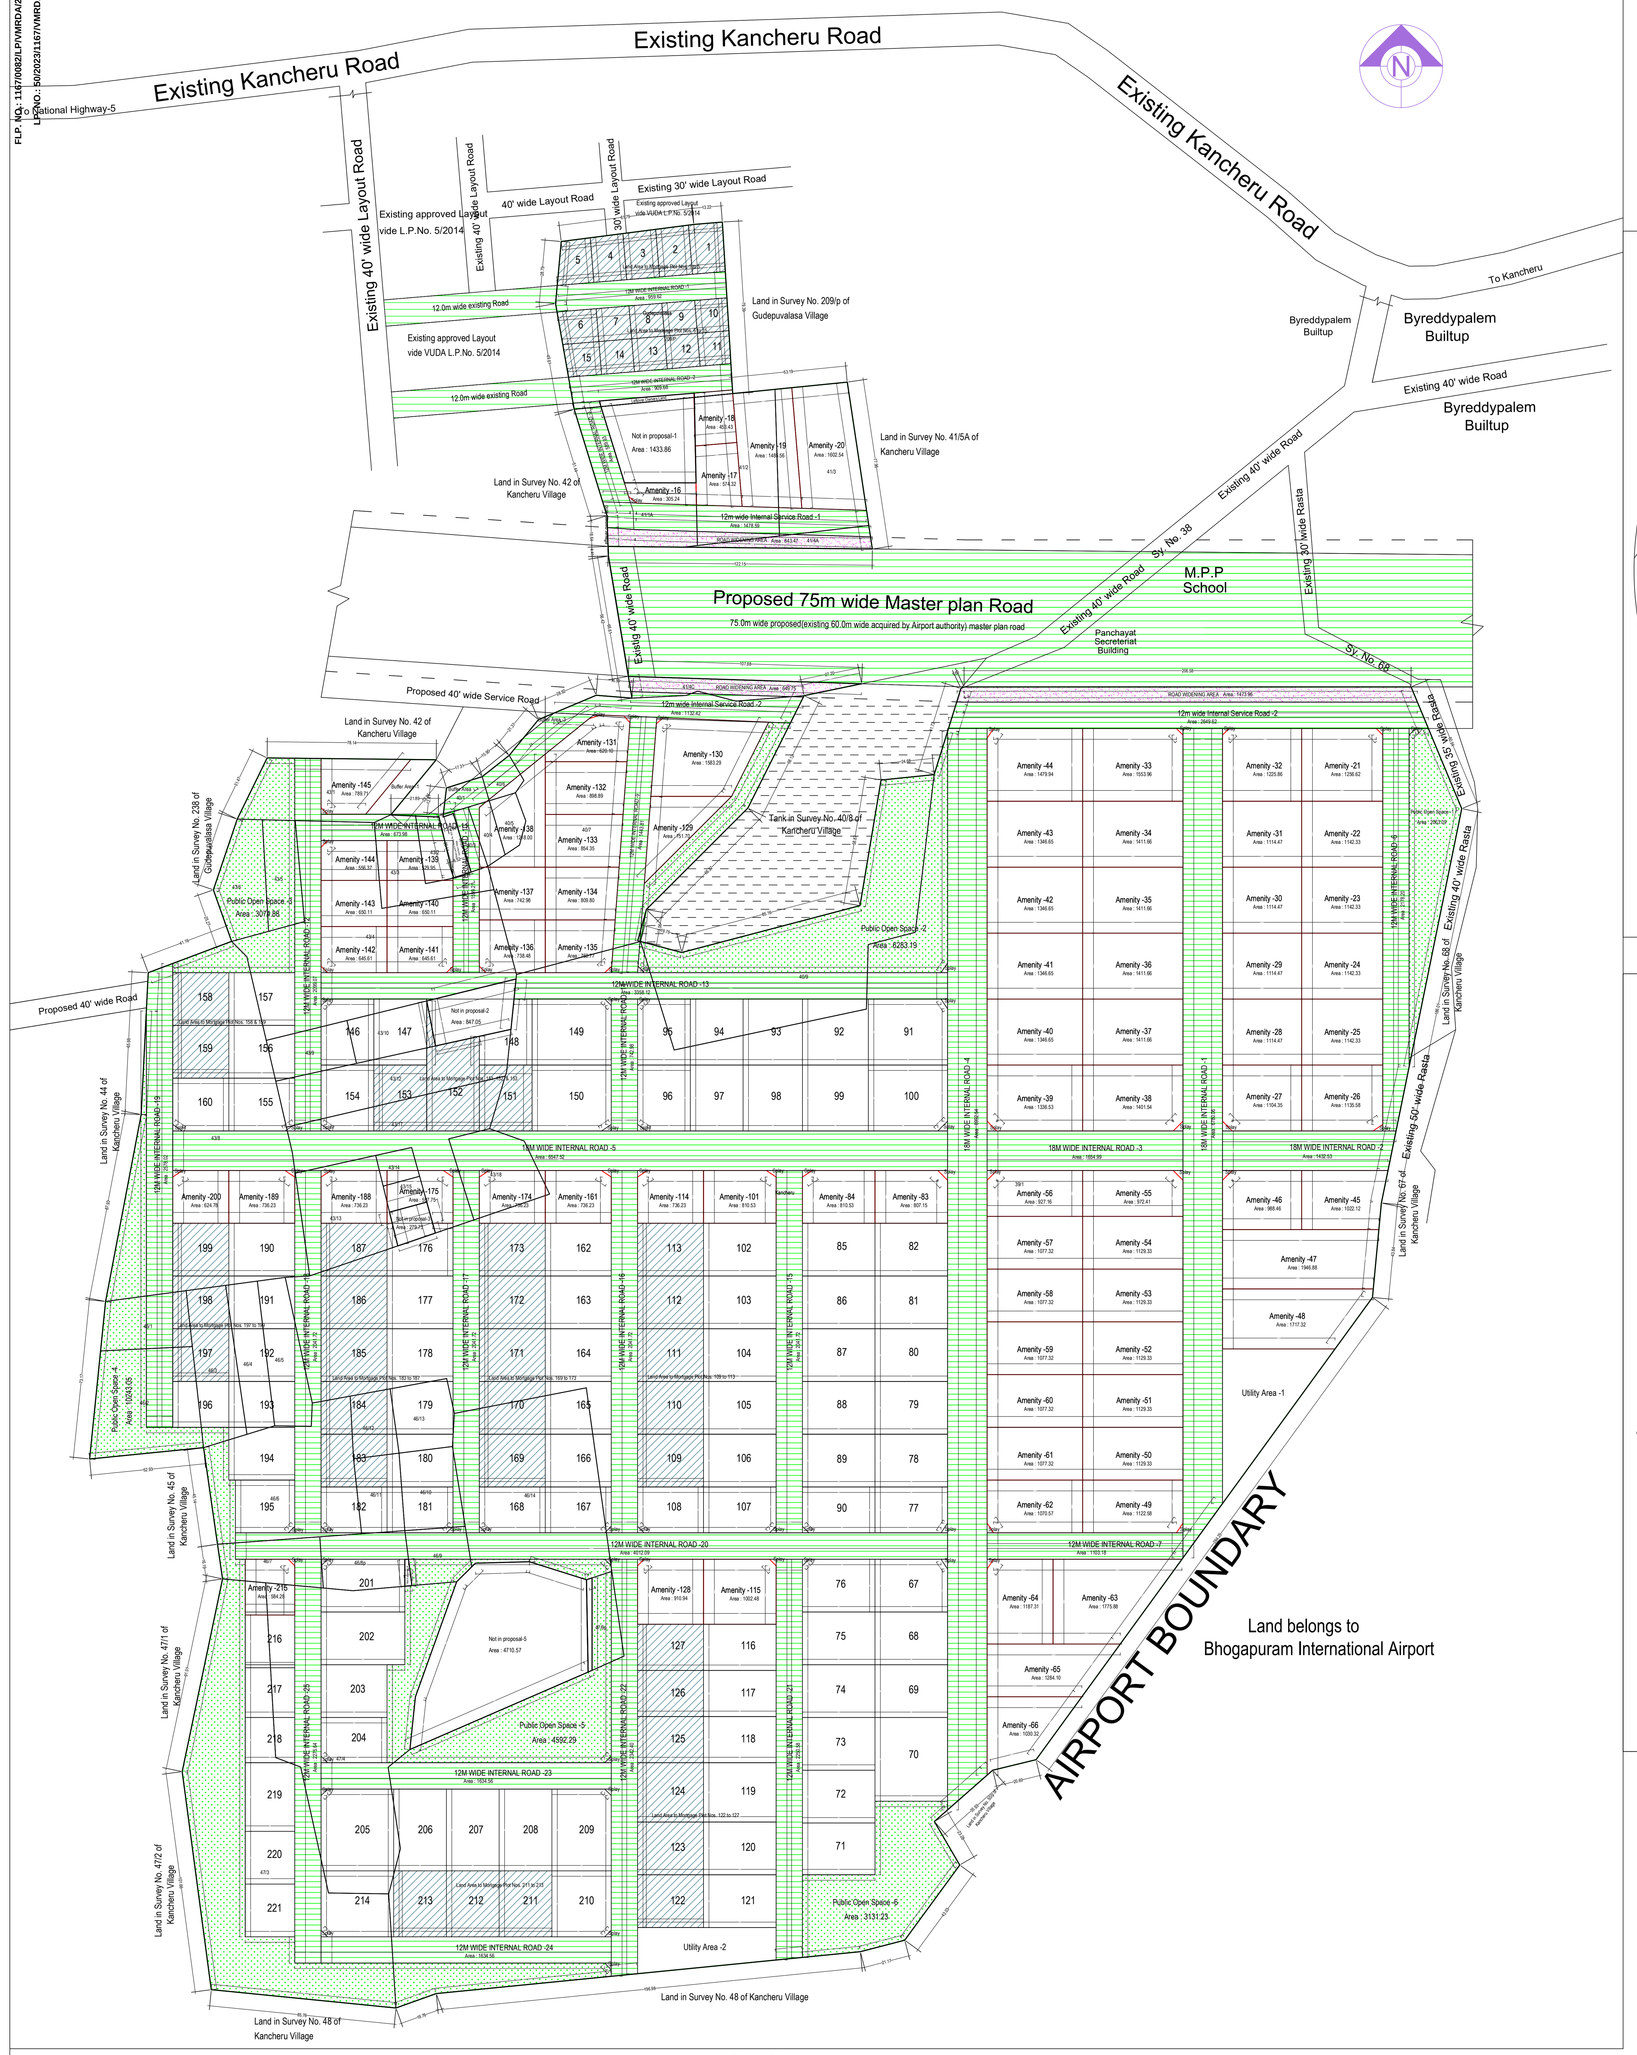

Site Plan
(Scale - 1:1000)

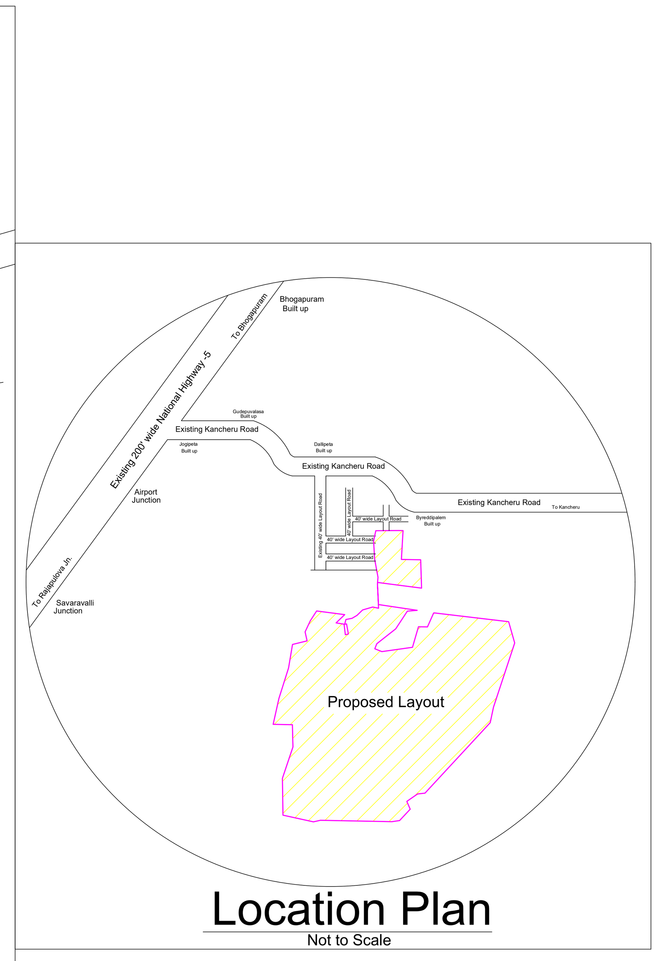

Location Plan
Not to Scale

COMBINED PLAN SHOWING IN SURVEY Nos. 39/p,40/p,41/p, 43/p, 46/p & 47/p OF KANCHERU VILLAGE ANDSURVEY No. 209/P OFGUDEPUVALASA VILLAGE BHOGAPURAM MANDALVIZIANAGARAM DISTRICT

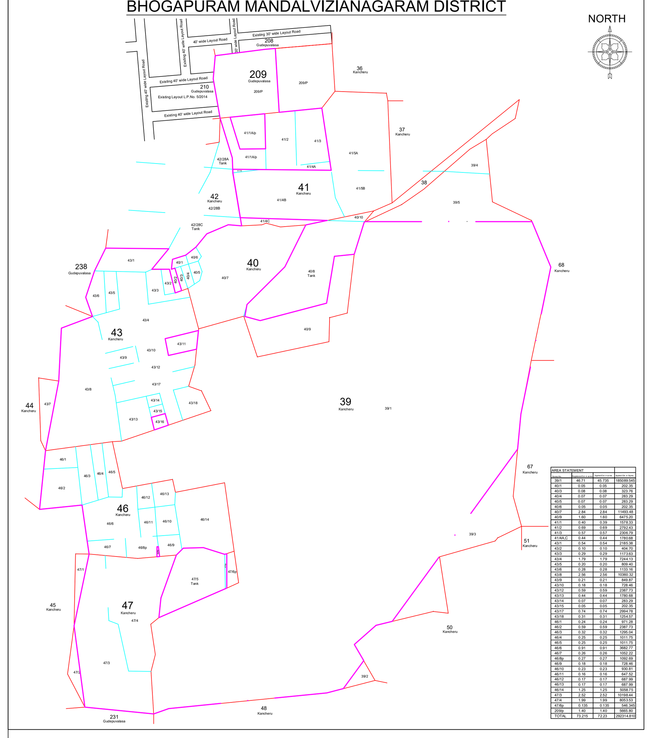

Road Details	
Existing 200' wide National Highway -5	1
Existing 40' wide Layout Road	2
Existing 30' wide Layout Road	3
Existing approved Layout vide VUDA L.P.No. 5/2014	4
Existing 40' wide Road	5
Existing 30' wide Road	6
Existing 20' wide Road	7
Existing 15' wide Road	8
Existing 10' wide Road	9

Individual Plot Area

Plot No.	Abutting Road	Plot Area		Plot Width		Plot Depth		Frontage		Mortgage Area	Survey No.	Village	Area in Village	Gram Panchayat	Area in Gram Panchayat
		Reqd	Prop	Reqd	Prop	Reqd	Prop	Reqd	Prop						
1	12M WIDE INTERNAL ROAD -1	100.00	353.94	8.00	15.23	-	22.86	-	15.23	353.94	209/P	Gudepuvalasa	353.94	Gudepuvalasa	353.94
2	12M WIDE INTERNAL ROAD -1	100.00	341.31	8.00	15.24	-	22.40	-	15.24	341.31	209/P	Gudepuvalasa	341.31	Gudepuvalasa	341.31
3	12M WIDE INTERNAL ROAD -1	100.00	330.87	8.00	15.24	-	21.71	-	15.24	330.87	209/P	Gudepuvalasa	330.87	Gudepuvalasa	330.87
4	12M WIDE INTERNAL ROAD -1	100.00	320.42	8.00	15.24	-	21.03	-	15.24	320.42	209/P	Gudepuvalasa	320.42	Gudepuvalasa	320.42
5	12M WIDE INTERNAL ROAD -1	100.00	310.33	8.00	17.01	-	20.30	-	17.01	310.33	209/P	Gudepuvalasa	310.33	Gudepuvalasa	310.33
6	12M WIDE INTERNAL ROAD -1	100.00	265.35	8.00	18.11	-	15.24	-	18.11	265.35	209/P	Gudepuvalasa	265.35	Gudepuvalasa	265.35
7	12M WIDE INTERNAL ROAD -1	100.00	232.19	8.00	15.24	-	15.24	-	15.24	232.19	209/P	Gudepuvalasa	232.19	Gudepuvalasa	232.19
8	12M WIDE INTERNAL ROAD -1	100.00	232.19	8.00	15.24	-	15.24	-	15.24	232.19	209/P	Gudepuvalasa	232.19	Gudepuvalasa	232.19
9	12M WIDE INTERNAL ROAD -1	100.00	232.19	8.00	15.24	-	15.24	-	15.24	232.19	209/P	Gudepuvalasa	232.19	Gudepuvalasa	232.19
10	12M WIDE INTERNAL ROAD -1	100.00	225.33	8.00	14.96	-	15.24	-	14.96	225.33	209/P	Gudepuvalasa	225.33	Gudepuvalasa	225.33
11	12M WIDE INTERNAL ROAD -2	100.00	220.08	8.00	14.27	-	15.24	-	14.27	220.08	209/P	Gudepuvalasa	220.08	Gudepuvalasa	220.08
12	12M WIDE INTERNAL ROAD -2	100.00	232.18	8.00	15.24	-	15.24	-	15.24	232.18	209/P	Gudepuvalasa	232.18	Gudepuvalasa	232.18
13	12M WIDE INTERNAL ROAD -2	100.00	232.18	8.00	15.24	-	15.24	-	15.24	232.18	209/P	Gudepuvalasa	232.18	Gudepuvalasa	232.18
14	12M WIDE INTERNAL ROAD -2	100.00	232.18	8.00	15.24	-	15.24	-	15.24	232.18	209/P	Gudepuvalasa	232.18	Gudepuvalasa	232.18
15	12M WIDE INTERNAL ROAD -2	100.00	244.20	8.00	15.33	-	15.24	-	15.33	244.20	209/P	Gudepuvalasa	244.20	Gudepuvalasa	244.20
16	12M WIDE INTERNAL ROAD -2	100.00	810.53	10.00	32.52	-	24.38	-	19.88	-	39/1	Kancheru	810.53	Kancheru	810.53
17	12M WIDE INTERNAL ROAD -4	100.00	817.28	10.00	24.38	-	33.52	-	24.38	-	39/1	Kancheru	817.28	Kancheru	817.28
18	12M WIDE INTERNAL ROAD -4	100.00	817.28	10.00	24.38	-	33.52	-	24.38	-	39/1	Kancheru	817.28	Kancheru	817.28
19	12M WIDE INTERNAL ROAD -4	100.00	1297.43	10.00	38.70	-	33.52	-	38.70	-	39/1	Kancheru	1297.43	Kancheru	1297.43
20	12M WIDE INTERNAL ROAD -21	100.00	802.66	8.00	23.94	-	33.52	-	23.94	-	39/1	Kancheru	802.66	Kancheru	802.66
21	12M WIDE INTERNAL ROAD -21	100.00	817.28	8.00	24.38	-	33.52	-	24.38	-	39/1	Kancheru	817.28	Kancheru	817.28
22	12M WIDE INTERNAL ROAD -21	100.00	817.28	8.00	24.38	-	33.52	-	24.38	-	39/1	Kancheru	817.28	Kancheru	817.28
23	12M WIDE INTERNAL ROAD -21	100.00	817.28	8.00	24.38	-	33.52	-	24.38	-	39/1	Kancheru	817.28	Kancheru	817.28
24	12M WIDE INTERNAL ROAD -21	100.00	817.28	8.00	24.38	-	33.52	-	24.38	-	39/1	Kancheru	817.28	Kancheru	817.28
25	12M WIDE INTERNAL ROAD -21	100.00	817.28	8.00	24.38	-	33.52	-	24.38	-	39/1	Kancheru	817.28	Kancheru	817.28
26	12M WIDE INTERNAL ROAD -20	100.00	812.78	8.00	30.52	-	24.38	-	30.52	-	39/1	Kancheru	812.78	Kancheru	812.78
27	12M WIDE INTERNAL ROAD -4	100.00	704.30	10.00	30.52	-	21.21	-	16.71	-	39/1	Kancheru	704.30	Kancheru	704.30
28	12M WIDE INTERNAL ROAD -4	100.00	817.28	10.00	24.38	-	33.52	-	24.38	-	39/1	Kancheru	817.28	Kancheru	817.28
29	12M WIDE INTERNAL ROAD -4	100.00	817.28	10.00	24.38	-	33.52	-	24.38	-	39/1	Kancheru	817.28	Kancheru	817.28
30	12M WIDE INTERNAL ROAD -4	100.00	817.28	10.00	24.38	-	33.52	-	24.38	-	39/1	Kancheru	817.28	Kancheru	817.28
31	12M WIDE INTERNAL ROAD -4	100.00	817.28	10.00	24.38	-	33.52	-	24.38	-	39/1	Kancheru	817.28	Kancheru	817.28
32	12M WIDE INTERNAL ROAD -15	100.00	817.28	8.00	24.38	-	33.52	-	24.38	-	39/1	Kancheru	817.28	Kancheru	817.28
33	12M WIDE INTERNAL ROAD -15	100.00	817.28	8.00	24.38	-	33.52	-	24.38	-	39/1	Kancheru	817.28	Kancheru	817.28
34	12M WIDE INTERNAL ROAD -15	100.00	817.28	8.00	24.38	-	33.52	-	24.38	-	39/1	Kancheru	817.28	Kancheru	817.28
35	12M WIDE INTERNAL ROAD -15	100.00	817.28	8.00	24.38	-	33.52	-	24.38	-	39/1	Kancheru	817.28	Kancheru	817.28
36	12M WIDE INTERNAL ROAD -15	100.00	817.28	8.00	24.38	-	33.52	-	24.38	-	39/1	Kancheru	817.28	Kancheru	817.28
37	12M WIDE INTERNAL ROAD -20	100.00	706.55	8.00	30.52	-	21.21	-	30.52	-	39/1	Kancheru	706.55	Kancheru	706.55
38	12M WIDE INTERNAL ROAD -5	100.00	1107.72	10.00	33.67	-	30.48	-	25.98	-	39/1	Kancheru	1107.72	Kancheru	1107.72
39	12M WIDE INTERNAL ROAD -4	100.00	928.73	8.00	30.48	-	30.48	-	30.48	-	40/5, 39/1	Kancheru	928.73	Kancheru	928.73
40	12M WIDE INTERNAL ROAD -13	100.00	835.85	8.00	27.43	-	30.48	-	27.43	-	40/5, 39/1	Kancheru	835.85	Kancheru	835.85
41	12M WIDE INTERNAL ROAD -13	100.00	742.98	8.00	24.38	-	30.48	-	24.38	-	40/5, 39/1	Kancheru	742.98	Kancheru	742.98
42	12M WIDE INTERNAL ROAD -13	100.00	738.48	8.00	27.43	-	24.38	-	21.38	-	40/5, 39/1	Kancheru	738.48	Kancheru	738.48
43	12M WIDE INTERNAL ROAD -5	100.00	736.23	10.00	27.48	-	24.38	-	19.88	-	39/1	Kancheru	736.23	Kancheru	736.23
44	12M WIDE INTERNAL ROAD -13	100.00	742.98	10.00	24.38	-	30.48	-	24.38	-	39/1	Kancheru	742.98	Kancheru	742.98
45	12M WIDE INTERNAL ROAD -13	100.00	835.85	10.00	27.43	-	30.48	-	27.43	-	39/1	Kancheru	835.85	Kancheru	835.85
46	12M WIDE INTERNAL ROAD -13	100.00	928.73	10.00	30.48	-	30.48	-	30.48	-	39/1	Kancheru	928.73	Kancheru	928.73
47	12M WIDE INTERNAL ROAD -15	100.00	1104.35	10.00	32.07	-	30.48	-	25.98	-	39/1	Kancheru	1104.35	Kancheru	1104.35
48	12M WIDE INTERNAL ROAD -15	100.00	817.28	8.00	24.38	-	33.52	-	24.38	-	39/1	Kancheru	817.28	Kancheru	817.28
49	12M WIDE INTERNAL ROAD -15	100.00	817.28	8.00	24.38	-	33.52	-	24.38	-	39/1	Kancheru	817.28	Kancheru	817.28
50	12M WIDE INTERNAL ROAD -15	100.00	817.28	8.00	24.38	-	33.52	-	24.38	-	39/1	Kancheru	817.28	Kancheru	817.28
51	12M WIDE INTERNAL ROAD -20	100.00	706.55	8.00	30.52	-	21.21	-	30.52	-	39/1	Kancheru	706.55	Kancheru	706.55
52	12M WIDE INTERNAL ROAD -20	100.00	641.91	8.00	27.48	-	21.21	-	27.48	-	39/1	Kancheru	641.91	Kancheru	641.91
53	12M WIDE INTERNAL ROAD -20	100.00	641.91	8.00	27.48	-	21.21	-	27.48	-	39/1	Kancheru	641.91	Kancheru	641.91
54	12M WIDE INTERNAL ROAD -15	100.00	817.28	8.00	24.38	-	33.52	-	24.38	-	39/1	Kancheru	817.28	Kancheru	817.28
55	12M WIDE INTERNAL ROAD -15	100.00	817.28	8.00	24.38	-	33.52	-	24.38	-	39/1	Kancheru	817.28	Kancheru	817.28
116	12M WIDE INTERNAL ROAD -15	100.00	715.12	8.00	21.33	-	33.52	-	21.33	-	39/1	Kancheru	715.12	Kancheru	715.12
117	12M WIDE INTERNAL ROAD -21	100.00	715.12	8.00	21.33	-	33.52	-	21.33	-	39/1	Kancheru	715.12	Kancheru	715.12
118	12M WIDE INTERNAL ROAD -21	100.00	715.12	8.00	21.33	-	33.52	-	21.33	-	39/1	Kancheru	715.12	Kancheru	715.12
119	12M WIDE INTERNAL ROAD -21	100.00	919.44	8.00	27.43	-	33.52	-	27.43	-	39/1	Kancheru	919.44	Kancheru	919.44
120	12M WIDE INTERNAL ROAD -21	100.00	817.28	8.00	24.38	-	33.52	-	24.38	-	39/1	Kancheru	817.28	Kancheru	817.28
121	12M WIDE INTERNAL ROAD -21	100.00	817.28	8.00	24.38	-	33.52	-	24.38	-	39/1	Kancheru	817.28	Kancheru	817.28
122	12M WIDE INTERNAL ROAD -22	100.00	742.98	8.00	24.38	-	30.48	-	24.38	742.98	39/1	Kancheru	742.98	Kancheru	742.98
123	12M WIDE INTERNAL ROAD -20	100.00	742.98	8.00	24.38	-	30.48	-	24.38	742.98	39/1	Kancheru	742.98	Kancheru	742.98
124	12M WIDE INTERNAL ROAD -22	100.00	835.85	8.00	27.43	-	30.48	-	27.43	835.85	39/1	Kancheru	835.85	Kancheru	835.85
125	12M WIDE INTERNAL ROAD -22	100.00	650.11	8.00	21.33	-	30.48	-	21.33	650.11	39/1	Kancheru	650.11	Kancheru	650.11
126	12M WIDE INTERNAL ROAD -22	100.00	650.11	8.00	21.33	-	30.48	-	21.33	650.11	39/1	Kancheru	650.11	Kancheru	650.11
127	12M WIDE INTERNAL ROAD -22	100.00	650.11	8.00	21.33	-	30.48	-	21.33	650.11	39/1	Kancheru	650.11	Kancheru	650.11
128	12M WIDE INTERNAL ROAD -12	100.00	738.48	8.00	27.48	-	24.38	-	27.48	-	43/4, 43/12, 43/10, 43/8	Kancheru	738.48	Kancheru	738.48
129	12M WIDE INTERNAL ROAD -13	100.00	745.13	8.00	24.45	-	30.48	-	24.45	-	43/4, 43/12, 43/10, 43/8	Kancheru	745.13	Kancheru	745.13
130	12M WIDE INTERNAL ROAD -13	100.00	505.31	8.00	16.36	-	30.48	-	8.36	-	43/12, 43/10, 39/1	Kancheru	505.31	Kancheru	505.31
131	12M WIDE INTERNAL ROAD -13	100.00	1109.97	8.00	33.57	-	30.48	-	33.57	-	39/1	Kancheru	1109.97	Kancheru	1109.97
132	12M WIDE INTERNAL ROAD -5	100.00	1107.72	10.00	32.07	-	30.48	-	32.07	-	39/1	Kancheru	1107.72	Kancheru	1107.72
133	12M WIDE INTERNAL ROAD -5	100.00	742.98	10.00	24.38	-	30.48	-	24.38	742.98	43/12, 43/17, 39/1	Kancheru	742.98	Kancheru	742.98
134	12M WIDE INTERNAL ROAD -5	100.00	1041.63	10.00	24.31	-	41.05	-	24.31	1041.63	43/12, 43/17	Kancheru	1041.63	Kancheru	1041.63
135	12M WIDE INTERNAL ROAD -5	100.00	745.13	10.00	24.45	-	30.48	-	24.45	745.13	43/12, 43/17	Kancheru	745.13	Kancheru	745.13
136	12M WIDE INTERNAL ROAD -5	100.00	736.23	10.00	27.48	-	24.38	-	19.88	-	43/12, 43/5, 43/17	Kancheru	736.23	Kancheru	736.23
137	12M WIDE INTERNAL ROAD -5	100.00	736.23	10.00	25.98	-	24.38	-	25.98	-	43/12, 43/17, 43/17	Kancheru	736.23	Kancheru	736.23
138	12M WIDE INTERNAL ROAD -12	100.00	742.98	8.00	24.38	-	30.48	-	24.38	-	43/4, 43/8, 43/6, 43/9	Kancheru	742.98	Kancheru	742.98
139	12M WIDE INTERNAL ROAD -12	100.00	742.98	8.00	24.38	-	30.48	-	24.38	-	43/4, 43/8	Kancheru	742.98	Kancheru	742.98
140	12M WIDE INTERNAL ROAD -19	100.00	631.53	8.00	24.38	-	25.90	-	24.38	631.53	43/8	Kancheru	631.53	Kancheru	631.53
141	12M WIDE INTERNAL ROAD -19	100.00	631.53	8.00	24.38	-	25.90	-	24.38	631.53	43/8	Kancheru	631.53	K