FILE NO.: 116707/2021/LPV/MRDA/2021/Mortgage
LP. NO.: 5707/2021/1167/VMRDA/DPMS

TLP NO/116707/2021/LPV/MRDA/2021 | SHEET NO. : 1 | DATE : 07-09-2021

Project Title : PLAN SHOWING THE PROPOSED OPEN PLOT LAYOUT IN SY.NO'S: 2/9P,10,11P, 13P 3/1 TO 7 , 8P,9P,10P,11P,12P,13,16P, 20P, 21P OF SONTYAM VILLAGE AND SY.NO'S: 78/9P, 10P, 11P, 12P, 13 TO 21, 22P, 23 TO 26, 79/1 TO 5 , 6P, 7P, 8 TO 11 , 85/1P, 2P, 3P, 4P, 5P, 9P, 10P, 11P & 86P OF KANAMAM VILLAGE, ANANDAPURAM MANDAL, VISAKHAPATNAM DIST. BELONGS TO: M/s. SUBHAGRUHA PROJECTS (INDIA) PVT. LTD.

AREA STATEMENT	VERSION NO. : 1.101.104
	VERSION DATE : 10/06/2021
PROJECT DETAIL:	
Region : VISAKHAPATNAM REGION	Plot Use: Residential
Authority: VISAKHAPATNAM METROPOLITAN REGION DEVELOPMENT AUTHORITY	Land Use Zone: Agriculture Zone
Application No/ : 116707/2020/LPV/MRDA/2021	Main Abutting Road Width: 12
Application Type: General/Plotted	If Plot is abutting to Highway: No
Project Type: Open Layout	Plot No: NA
Nature of Development: New	Survey No.: 2/9,11,16,2/10,11,13,3/1,2,3,7,13,16,37,39 4/9,8,9,C-1,9-C,2,9-D,10-A,3/5,6-A,7,34,5,8,8-A,3/7,9,10,11,12,20,21,3/13-A,78/14,14-A,16,18,19,20,24,79/1,1-A,2-A,3,5,6-C,7,8,9,10,11,85/1,1-B,4,5,10-A,11,78/9-A,8-A,8-B,85/1,1-A,2-A,5,5-B-2,78/23,85/1,2,78/9,16,22,3,5,6,10,85/2,3,78/10,21,7,73,78/17,18,24,25,26,79/1,78/18,25,26,79/1,79/10,85/3-A,86,78/11,12,13,85/2,85/1,78/10,79/1,85/1-B
Sub-Location: NA	North: -
Village Name: Kanamam	South: -
Mandal/ AAA:	East: -
Ward: Kanamam	West: -
AREA DETAILS:	SQ.MT.
AREA OF PLOT (Minimum)	(A) 41617.58
NET AREA OF PLOT	(A-Deductions) 41617.58
Deduction for Balance Plot Area	
Amenity Area	836.13
Total	836.13
BALANCE AREA OF PLOT	(A-Deductions) 40781.45

LTP NAME AND SIGNATURE	STRUCTURAL ENG NAME AND SIGNATURE	BUILDER NAME AND SIGNATURE
Hanumanthu Lakshmi Narayana		M/s. Subhagruha Projects (India) Pvt. ltd.
Sd/-		Sd/-

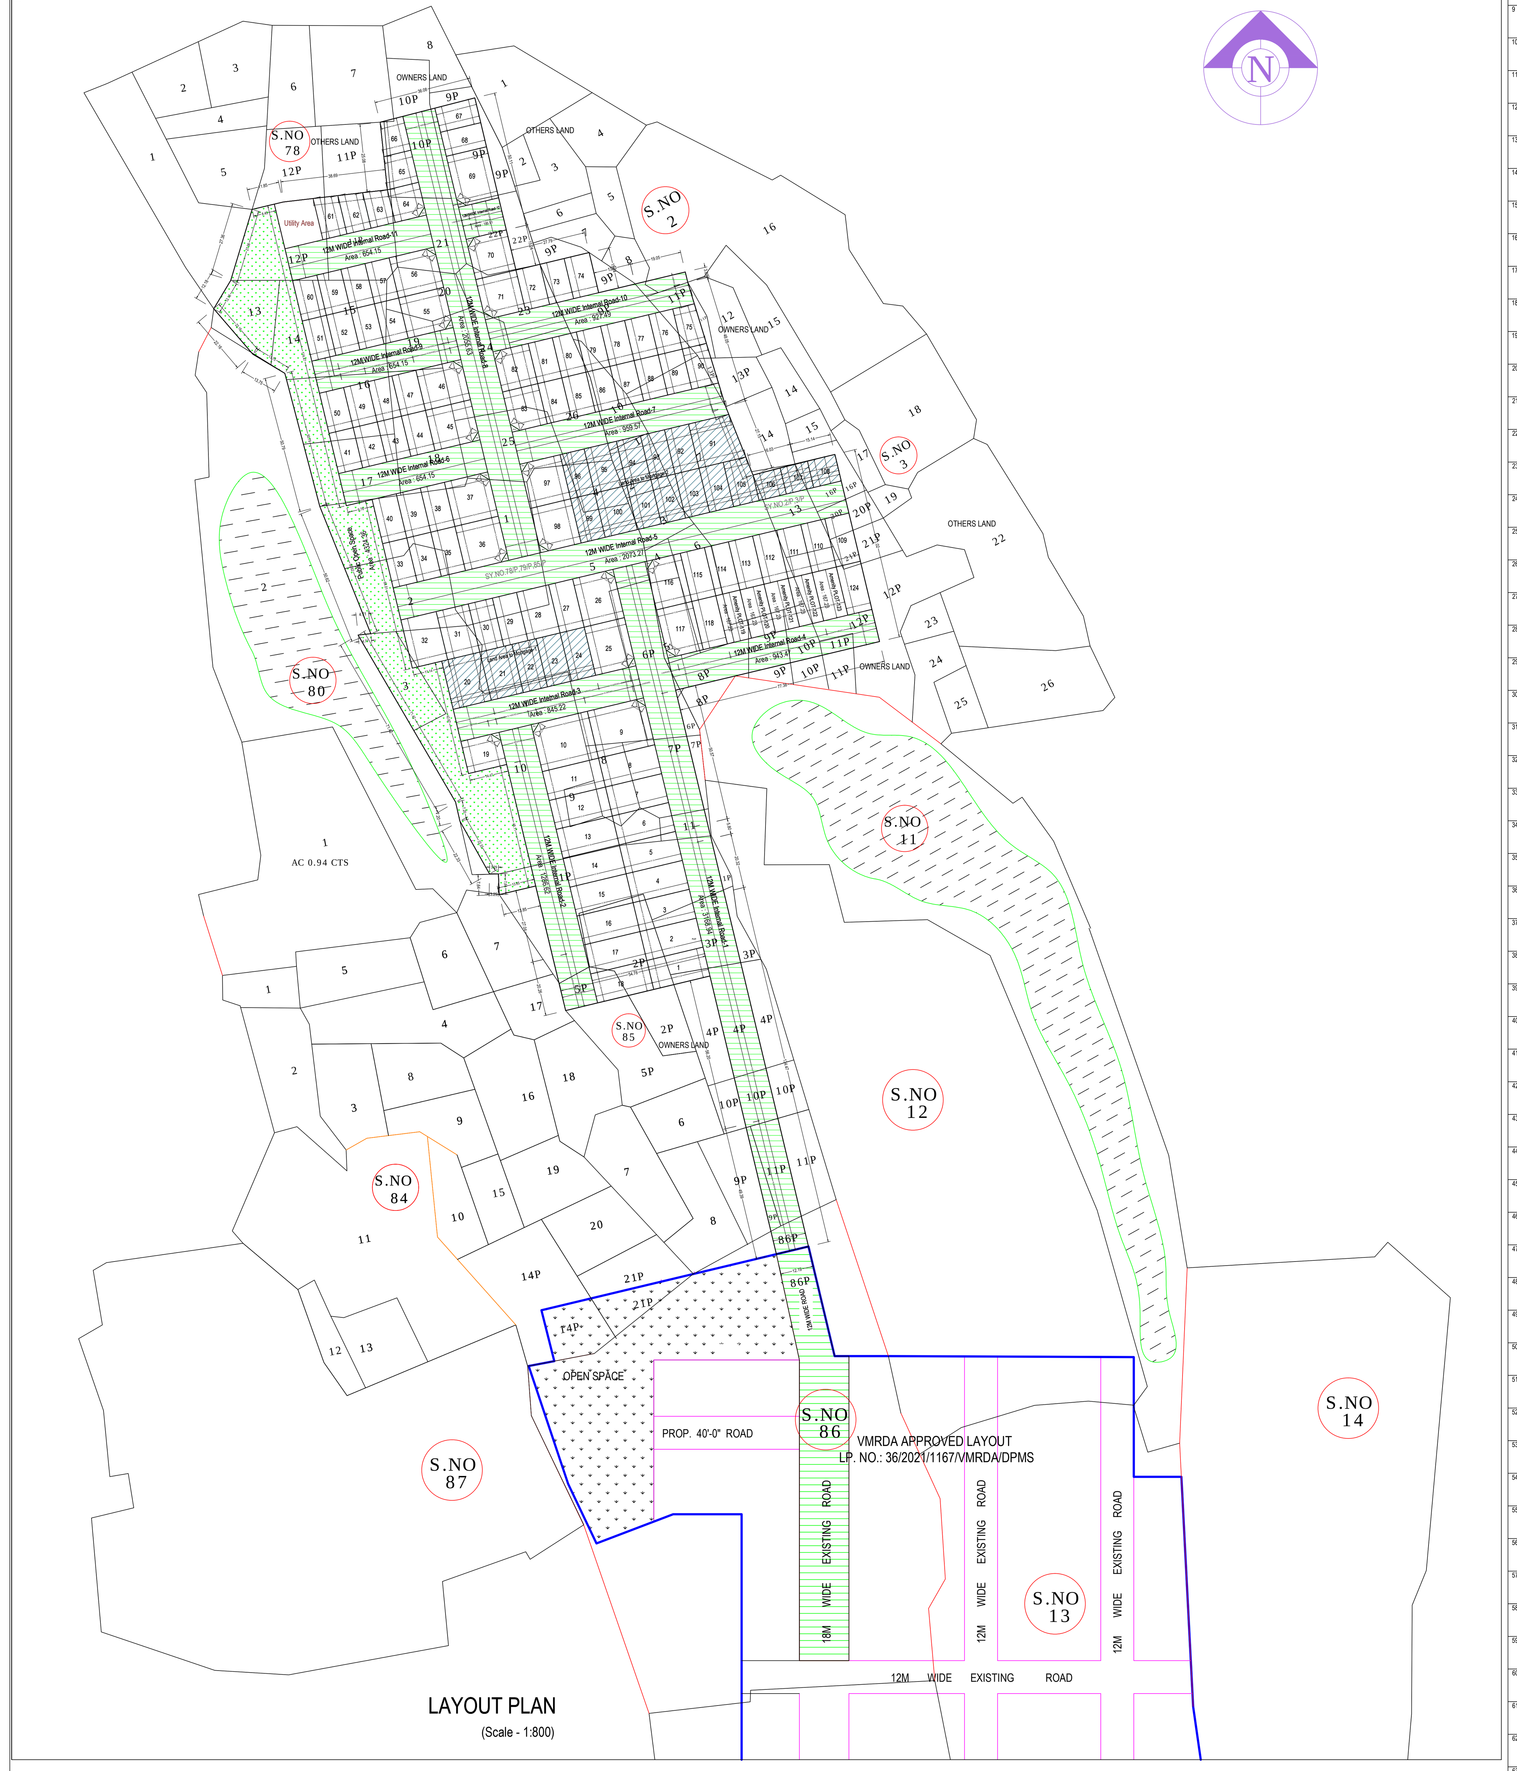

LAYOUT PLAN
(Scale - 1:800)

Individual Plot Area

Plot No.	Abutting Road	Plot Area Reqd	Plot Area Prop	Plot Width Reqd	Plot Width Prop	Plot Depth Reqd	Plot Depth Prop	Frontage Reqd	Frontage Prop	Mortgage Area	Survey No	Village	Area Falling in Village	Gram Panchayat	Area Falling in Gram Panchayat
1	12M WIDE Internal Road-11	100.00	233.91	8.00	10.95	-	21.34	-	10.95	-	SY.NO.78/P,79/P,85/P	Kanamam	233.91	Kanamam Gram	233.91
2	12M WIDE Internal Road-11	100.00	234.12	8.00	10.97	-	21.34	-	10.97	-	SY.NO.78/P,79/P,85/P	Kanamam	234.12	Kanamam Gram	234.12
3	12M WIDE Internal Road-11	100.00	234.12	8.00	10.97	-	21.34	-	10.97	-	SY.NO.78/P,79/P,85/P	Kanamam	234.12	Kanamam Gram	234.12
4	12M WIDE Internal Road-11	100.00	234.12	8.00	10.97	-	21.34	-	10.97	-	SY.NO.78/P,79/P,85/P	Kanamam	234.12	Kanamam Gram	234.12
5	12M WIDE Internal Road-11	100.00	234.12	8.00	10.97	-	21.34	-	10.97	-	SY.NO.78/P,79/P,85/P	Kanamam	234.12	Kanamam Gram	234.12
6	12M WIDE Internal Road-11	100.00	234.12	8.00	10.97	-	21.34	-	10.97	-	SY.NO.78/P,79/P,85/P	Kanamam	234.12	Kanamam Gram	234.12
7	12M WIDE Internal Road-11	100.00	234.12	8.00	10.97	-	21.34	-	10.97	-	SY.NO.78/P,79/P,85/P	Kanamam	234.12	Kanamam Gram	234.12
8	12M WIDE Internal Road-11	100.00	234.12	8.00	10.97	-	21.34	-	10.97	-	SY.NO.78/P,79/P,85/P	Kanamam	234.12	Kanamam Gram	234.12
9	12M WIDE Internal Road-11	100.00	375.04	8.00	18.29	-	0.00	-	14.75	-	SY.NO.78/P,79/P,85/P	Kanamam	375.04	Kanamam Gram	375.04
10	12M WIDE Internal Road-11	100.00	375.04	8.00	18.29	-	17.80	-	14.75	-	SY.NO.78/P,79/P,85/P	Kanamam	375.04	Kanamam Gram	375.04
11	12M WIDE Internal Road-11	100.00	234.12	8.00	10.97	-	0.00	-	10.97	-	SY.NO.78/P,79/P,85/P	Kanamam	234.12	Kanamam Gram	234.12
12	12M WIDE Internal Road-11	100.00	234.12	8.00	10.97	-	0.00	-	10.97	-	SY.NO.78/P,79/P,85/P	Kanamam	234.12	Kanamam Gram	234.12
13	12M WIDE Internal Road-11	100.00	234.12	8.00	10.97	-	0.00	-	10.97	-	SY.NO.78/P,79/P,85/P	Kanamam	234.12	Kanamam Gram	234.12
14	12M WIDE Internal Road-11	100.00	234.12	8.00	10.97	-	0.00	-	10.97	-	SY.NO.78/P,79/P,85/P	Kanamam	234.12	Kanamam Gram	234.12
15	12M WIDE Internal Road-11	100.00	234.12	8.00	10.97	-	0.00	-	10.97	-	SY.NO.78/P,79/P,85/P	Kanamam	234.12	Kanamam Gram	234.12
16	12M WIDE Internal Road-11	100.00	234.12	8.00	10.97	-	0.00	-	10.97	-	SY.NO.78/P,79/P,85/P	Kanamam	234.12	Kanamam Gram	234.12
17	12M WIDE Internal Road-11	100.00	234.12	8.00	10.97	-	0.00	-	10.97	-	SY.NO.78/P,79/P,85/P	Kanamam	234.12	Kanamam Gram	234.12
18	12M WIDE Internal Road-11	100.00	234.32	8.00	10.99	-	0.00	-	10.99	-	SY.NO.78/P,79/P,85/P	Kanamam	234.32	Kanamam Gram	234.32
19	12M WIDE Internal Road-11	100.00	171.83	8.00	11.42	-	12.19	-	9.14	-	SY.NO.78/P,79/P,85/P	Kanamam	171.83	Kanamam Gram	171.83
20	12M WIDE Internal Road-11	100.00	264.36	8.00	14.46	-	18.29	-	14.46	264.36	SY.NO.78/P,79/P,85/P	Kanamam	264.36	Kanamam Gram	264.36
21	12M WIDE Internal Road-11	100.00	222.82	8.00	12.18	-	0.00	-	12.18	222.82	SY.NO.78/P,79/P,85/P	Kanamam	222.82	Kanamam Gram	222.82
22	12M WIDE Internal Road-11	100.00	167.23	8.00	9.14	-	18.29	-	9.14	167.23	SY.NO.78/P,79/P,85/P	Kanamam	167.23	Kanamam Gram	167.23
23	12M WIDE Internal Road-11	100.00	167.23	8.00	9.14	-	18.29	-	9.14	167.23	SY.NO.78/P,79/P,85/P	Kanamam	167.23	Kanamam Gram	167.23
24	12M WIDE Internal Road-11	100.00	167.23	8.00	9.14	-	18.29	-	9.14	167.23	SY.NO.78/P,79/P,85/P	Kanamam	167.23	Kanamam Gram	167.23
25	12M WIDE Internal Road-11	100.00	274.52	8.00	15.24	-	0.00	-	15.24	-	SY.NO.78/P,79/P,85/P	Kanamam	274.52	Kanamam Gram	274.52
26	12M WIDE Internal Road-11	100.00	274.67	8.00	15.29	-	0.00	-	15.29	-	SY.NO.78/P,79/P,85/P	Kanamam	274.67	Kanamam Gram	274.67
27	12M WIDE Internal Road-11	100.00	167.23	8.00	9.14	-	18.29	-	9.14	-	SY.NO.78/P,79/P,85/P	Kanamam	167.23	Kanamam Gram	167.23
28	12M WIDE Internal Road-11	100.00	222.97	8.00	12.19	-	18.29	-	12.19	-	SY.NO.78/P,79/P,85/P	Kanamam	222.97	Kanamam Gram	222.97
29	12M WIDE Internal Road-11	100.00	167.23	8.00	9.14	-	18.29	-	9.14	-	SY.NO.78/P,79/P,85/P	Kanamam	167.23	Kanamam Gram	167.23
30	12M WIDE Internal Road-11	100.00	167.36	8.00	9.15	-	18.29	-	9.15	-	SY.NO.78/P,79/P,85/P	Kanamam	167.36	Kanamam Gram	167.36
31	12M WIDE Internal Road-11	100.00	222.84	8.00	12.18	-	18.29	-	12.18	-	SY.NO.78/P,79/P,85/P	Kanamam	222.84	Kanamam Gram	222.84
32	12M WIDE Internal Road-11	100.00	244.95	8.00	13.39	-	0.00	-	13.39	-	SY.NO.78/P,79/P,85/P	Kanamam	244.95	Kanamam Gram	244.95
33	12M WIDE Internal Road-11	100.00	153.29	8.00	9.14	-	16.76	-	9.14	-	SY.NO.78/P,79/P,85/P	Kanamam	153.29	Kanamam Gram	153.29
34	12M WIDE Internal Road-11	100.00	153.29	8.00	9.14	-	16.76	-	9.14	-	SY.NO.78/P,79/P,85/P	Kanamam	153.29	Kanamam Gram	153.29
35	12M WIDE Internal Road-11	100.00	153.29	8.00	9.14	-	16.76	-	9.14	-	SY.NO.78/P,79/P,85/P	Kanamam	153.29	Kanamam Gram	153.29
36	12M WIDE Internal Road-11	100.00	211.13	8.00	13.76	-	0.00	-	13.44	-	SY.NO.78/P,79/P,85/P	Kanamam	211.13	Kanamam Gram	211.13
37	12M WIDE Internal Road-11	100.00	211.13	8.00	13.76	-	0.00	-	13.76	-	SY.NO.78/P,79/P,85/P	Kanamam	211.13	Kanamam Gram	211.13
38	12M WIDE Internal Road-11	100.00	153.29	8.00	9.14	-	16.76	-	9.14	-	SY.NO.78/P,79/P,85/P	Kanamam	153.29	Kanamam Gram	153.29
39	12M WIDE Internal Road-11	100.00	153.29	8.00	9.14	-	16.76	-	9.14	-	SY.NO.78/P,79/P,85/P	Kanamam	153.29	Kanamam Gram	153.29
40	12M WIDE Internal Road-11	100.00	153.29	8.00	9.14	-	16.76	-	9.14	-	SY.NO.78/P,79/P,85/P	Kanamam	153.29	Kanamam Gram	153.29
41	12M WIDE Internal Road-11	100.00	139.35	8.00	9.14	-	15.24	-	9.14	-	SY.NO.78/P,79/P,85/P	Kanamam	139.35	Kanamam Gram	139.35
42	12M WIDE Internal Road-11	100.00	139.35	8.00	9.14	-	15.24	-	9.14	-	SY.NO.78/P,79/P,85/P	Kanamam	139.35	Kanamam Gram	139.35
43	12M WIDE Internal Road-11	100.00	139.35	8.00	9.14	-	15.24	-	9.14	-	SY.NO.78/P,79/P,85/P	Kanamam	139.35	Kanamam Gram	139.35
44	12M WIDE Internal Road-11	100.00	139.35	8.00	9.14	-	15.24	-	9.14	-	SY.NO.78/P,79/P,85/P	Kanamam	139.35	Kanamam Gram	139.35
45	12M WIDE Internal Road-11	100.00	255.76	8.00	14.08	-	15.24	-	12.24	-	SY.NO.78/P,79/P,85/P	Kanamam	255.76	Kanamam Gram	255.76
46	12M WIDE Internal Road-11	100.00	255.76	8.00	14.08	-	15.24	-	12.24	-	SY.NO.78/P,79/P,85/P	Kanamam	255.76	Kanamam Gram	255.76
47	12M WIDE Internal Road-11	100.00	139.35	8.00	9.14	-	15.24	-	9.14	-	SY.NO.78/P,79/P,85/P	Kanamam	139.35	Kanamam Gram	139.35
48	12M WIDE Internal Road-11	100.00	139.35	8.00	9.14	-	15.24	-	9.14	-	SY.NO.78/P,79/P,85/P	Kanamam	139.35	Kanamam Gram	139.35
49	12M WIDE Internal Road-11	100.00	139.35	8.00	9.14	-	15.24	-	9.14	-	SY.NO.78/P,79/P,85/P	Kanamam	139.35	Kanamam Gram	139.35
50	12M WIDE Internal Road-11	100.00	139.35	8.00	9.14	-	15.24	-	9.14	-	SY.NO.78/P,79/P,85/P	Kanamam	139.35	Kanamam Gram	139.35
51	12M WIDE Internal Road-11	100.00	139.35	8.00	9.14	-	15.24	-	9.14	-	SY.NO.78/P,79/P,85/P	Kanamam	139.35	Kanamam Gram	139.35
52	12M WIDE Internal Road-11	100.00	139.35	8.00	9.14	-	15.24	-	9.14	-	SY.NO.78/P,79/P,85/P	Kanamam	139.35	Kanamam Gram	139.35
53	12M WIDE Internal Road-11	100.00	139.35	8.00	9.14	-	15.24	-	9.14	-	SY.NO.78/P,79/P,85/P	Kanamam	139.35	Kanamam Gram	139.35
54	12M WIDE Internal Road-11	100.00	139.35	8.00	9.14	-	15.24	-	9.14	-	SY.NO.78/P,79/P,85/P	Kanamam	139.35	Kanamam Gram	139.35
55	12M WIDE Internal Road-11	100.00	255.76	8.00	14.08	-	0.00	-	12.24	-	SY.NO.78/P,79/P,85/P	Kanamam	255.76	Kanamam Gram	255.76
56	12M WIDE Internal Road-11	100.00	255.76	8.00	14.08	-	15.24	-	12.24	-	SY.NO.78/P,79/P,85/P	Kanamam	255.76	Kanamam Gram	255.76
57	12M WIDE Internal Road-11	100.00	139.35	8.00	9.14	-	15.24	-	9.14	-	SY.NO.78/P,79/P,85/P	Kanamam	139.35	Kanamam Gram	139.35
58	12M WIDE Internal Road-11	100.00	139.35	8.00	9.14	-	15.24	-	9.14	-	SY.NO.78/P,79/P,85/P	Kanamam	139.35	Kanamam Gram	139.35
59	12M WIDE Internal Road-11	100.00	139.35	8.00	9.14	-	15.24	-	9.14	-	SY.NO.78/P,79/P,85/P	Kanamam	139.35	Kanamam Gram	139.35
60	12M WIDE Internal Road-11	100.00	139.35	8.00	9.14	-	15.24	-	9.14	-	SY.NO.78/P,79/P,85/P	Kanamam	139.35	Kanamam Gram	139.35
61	12M WIDE Internal Road-11	100.00	138.12	8.00	9.14	-	15.11	-	9.14	-	SY.NO.78/P,79/P,85/P	Kanamam	138.12	Kanamam Gram	138.12
62	12M WIDE Internal Road-11	100.00	128.26	8.00	9.14	-	14.03	-	9.14	-	SY.NO.78/P,79/P,85/P	Kanamam	128.26	Kanamam Gram	128.26
63	12M WIDE Internal Road-11	100.00	118.40	8.00	9.14	-	0.00	-	9.14	-	SY.NO.78/P,79/P,85/P	Kanamam	118.40	Kanamam Gram	118.40
64	12M WIDE Internal Road-11	100.00	142.35	8.00	9.41	-	0.00	-	9.41	-	SY.NO.78/P,79/P,85/P	Kanamam	142.35	Kanamam Gram	142.35
65	12M WIDE Internal Road-8	100.00	134.73	8.00	12.19	-	11.05	-	12.19	-	SY.NO.78/P,79/P,85/P	Kanamam	134.73	Kanamam Gram	134.73
66	12M WIDE Internal Road-8	100.00	120.52	8.00	12.83	-	9.44	-	12.83	-	SY.NO.78/P,79/P,85/P	Kanamam	120.52	Kanamam Gram	120.52
67	12M WIDE Internal Road-8	100.00	141.48	8.00	9.14	-	15.25	-	9.14	-	SY.NO.78/P,79/P,85/P	Kanamam	141.48	Kanamam Gram	141.48
68	12M WIDE Internal Road-8	100.00	139.44	8.00	9.14	-	15.25	-	9.14	-	SY.NO.78/P,79/P,85/P	Kanamam	139.44	Kanamam Gram	139.44
69	12M WIDE Internal Road-8	100.00	290.72	8.00	16.36	-	15.25	-	16.36	-	SY.NO.78/P,79/P,85/P	Kanamam	290.72	Kanamam Gram	290.72
70	12M WIDE Internal Road-8	100.00	227.89	8.00	12.25	-	0.00	-	12.24	-	SY.NO.78/P,79/P,85/P	Kanamam	227.89	Kanamam Gram	227.89
71	12M WIDE Internal Road-8	100.00	227.89	8.00	12.25	-	0.00	-	12.24	-	SY.NO.78/P,79/P,85/P	Kanamam	227.89	Kanamam Gram	227.89
72	12M WIDE Internal Road-10	100.00	139.35	8.00	9.14	-	0.00	-	9.14	-	SY.NO.78/P,79/P,85/P	Kanamam	139.35	Kanamam Gram	139.35
73	12M WIDE Internal Road-10	100.00	139.35	8.00	9.14	-	0.00	-	9.14	-	SY.NO.2/P,3/P, SY.NO.79/P,79/P,85/P	Sontyam	118.09	Sontyam	118.09
												Kanamam	21.27	Kanamam Gram	21.27
74	12M WIDE Internal Road-10	100.00	144.74	8.00	9.50	-	0.00	-	9.50	-	SY.NO.2/P,3/P	Sontyam	144.74	Sontyam	144.74
75	12M WIDE Internal Road-10	100.00	132.18	8.00	8.20	-	0.00	-	8.20	-	SY.NO.2/P,3/P	Sontyam	132.18	Sontyam	132.18
76	12M WIDE Internal Road-10	100.00	139.35	8.00	9.14	-	0.00	-	9.14	-	SY.NO.2/P,3/P	Sontyam	139.35	Sontyam	139.35
77	12M WIDE Internal Road-10	100.00	139.35	8.00	9.14	-	0.00	-	9.14	-	SY.NO.2/P,3/P	Sontyam	139.35	Sontyam	139.35
78	12M WIDE Internal Road-10	100.00	139.35	8.00	9.14	-	0.00	-	9.14	-	SY.NO.2/P,3/P	Sontyam	139.35	Sontyam	139.35
79	12M WIDE Internal Road-10	100.00	139.35	8.00	9.14	-	0.00	-	9.14	-	SY.NO.2/P,3/P, SY.NO.78/P,79/P,85/P	Sontyam	138.09	Sontyam	138.09
												Kanamam	1.26	Kanamam Gram	1.26
80	12M WIDE Internal Road-10	100.00	139.35	8.00	9.14	-	0.00	-	9.14	-	SY.NO.2/P,3/P, SY.NO.78/P,79/P,85/P	Sontyam	12.44	Sontyam	12.44
												Kanamam	126.91	Kanamam Gram	126.91
81	12M WIDE Internal Road-10	100.00	139.35	8.00	9.14	-	0.00	-	9.14	-	SY.NO.78/P,79/P,85/P	Kanamam	139.35	Kanamam Gram	139.35
82	12M WIDE Internal Road-4	100.00	198.89	8.00	12.24	-	0.00	-	12.24	-	SY.NO.78/P,79/P,85/P	Kanamam	198.89	Kanamam Gram	198.89
83	12M WIDE Internal Road-4	100.00	198.89	8.00	12.24	-	0.00	-	12.24	-	SY.NO.78/P,79/P,85/P	Kanamam	198.89	Kanamam Gram	198.89
84	12M WIDE Internal Road-7	100.00	139.35	8.00	9.14	-	15.24	-	9.14	-	SY.NO.78/P,79/P,85/P	Kanamam	139.35	Kanamam Gram	139.35
85	12M WIDE Internal Road-7	100.00	139.35	8.00	9.14	-	15.24	-	9.14	-	SY.NO.78/P,79/P,85/P	Kanamam	139.35	Kanamam Gram	139.35
86	12M WIDE Internal Road-7	100.00	139.35	8.00	9.14	-	15.24	-	9.14	-	SY.NO.2/P,3/P, SY.NO.78/P,79/P,85/P	Sontyam	120.94	Sontyam	120.94
												Kanamam	18.41	Kanamam Gram	18.41
87	12M WIDE Internal Road-7	100.00	139.35	8.00	9.14	-	15.24	-	9.14	-	SY.NO.2/P,3/P	Sontyam	139.35	Sontyam	139.35
88	12M WIDE Internal Road-7	100.00	139.35	8.00	9.14	-	15.24	-	9.14	-	SY.NO.2/P,3/P	Sontyam	139.35	Sontyam	139.35
89	12M WIDE Internal Road-7	100.00	139.35	8.00	9.14	-	15.24	-	9.14	-	SY.NO.2/P,3/P	Sontyam	139.35	Sontyam	139.35
90	12M WIDE Internal Road-7	100.00	146.53	8.00	10.09	-	15.24	-	10.09	-	SY.NO.2/P,3/P	Sontyam	146.53	Sontyam	146.53
91	12M WIDE Internal Road-7	100.00	276.76	8.00	15.27	-	0.00	-	15.27	276.76	SY.NO.2/P,3/P	Sontyam	276.76	Sontyam	276.76
92	12M WIDE Internal Road-7	100.00	153.29	8.00	9.14	-	0.00	-	9.14	153.29	SY.NO.2/P,3/P	Sontyam	153.29	Sontyam	153.29
93	12M WIDE Internal Road-7	100.00	153.29	8.00	9.14	-	0.00	-	9.14	153.29	SY.NO.2/P,3/P	Sontyam	153.29	Sontyam	153.29
94	12M WIDE Internal Road-7	100.00	153.29	8.00	9.14	-	0.00	-	9.14	153.29	SY.NO.2/P,3/P	Sontyam	153.29	Sontyam	153.29
95	12M WIDE Internal Road-7	100.00	204.39	8.00	12.19	-	0.00	-	12.19	204.39	SY.NO.2/P,3/P, SY.NO.78/P,79/P,85/P	Sontyam	45.72	Sontyam	45.72
												Kanamam	158.67	Kanamam Gram	158.67
96	12M WIDE Internal Road-7	100.00	153.29	8.00	9.14	-	0.00	-	9.14	153.29	SY.NO.2/P,3/P, SY.NO.78/P,79/P,85/P	Kanamam	153.29	Kanamam Gram	153.29
97	12M WIDE Internal Road-8	100.00	251.41	8.00	13.76	-	0.00	-	13.76	-	SY.NO.78/P,79/P,85/P	Kanamam	251.41	Kanamam Gram	251.41
98	12M WIDE Internal Road-8	100.00	251.41	8.00	13.76	-	0.00	-	12.37	-	SY.NO.78/P,79/P,85/P	Kanamam	251.41	Kanamam Gram	251.41
99	12M WIDE Internal Road-8	100.00	153.29	8.00	9.14	-	16.76	-	9.14	153.29	SY.NO.78/P,79/P,85/P	Kanamam	153.29	Kanamam Gram	153.29
100	12M WIDE Internal Road-8	100.00	204.39	8.00	12.19	-	16.76	-	12.19	204.39	SY.NO.2/P,3/P, SY.NO.78/P,79/P,85/P	Sontyam	11.70	Sontyam	11.70
												Kanamam	192.69	Kanamam Gram	192.69
101	12M WIDE Internal Road-8	100.00	153.29	8.00	9.14	-	16.76	-	9.14	153.29	SY.NO.2/P,3/P, SY.NO.78/P,79/P,85/P	Sontyam	152.51	Sontyam	152.51
												Kanamam	0.78	Kanamam Gram	0.78
102	12M WIDE Internal Road-8	100.00	153.29	8.00	9.14	-	16.76	-	9.14	153.29	SY.NO.2/P,3/P	Sontyam	153.29	Sontyam	153.29
103	12M WIDE Internal Road-8	100.00	153.29	8.00	9.14	-	16.76	-	9.14	153.29	SY.NO.2/P,3/P	Sontyam	153.29	Sontyam	153.29
104	12M WIDE Internal Road-8	100.00	153.29	8.00	9.14	-	16.76	-	9.14	153.29	SY.NO.2/P,3/P	Sontyam	153.29	Sontyam	153.29
105	12M WIDE Internal Road-8	100.00	157.99	8.00	9.64	-	16.76	-	9.64	157.99	SY.NO.2/P,3/P	Sontyam	157.99	Sontyam	157.99
106	12M WIDE Internal Road-8	100.00	101.61	8.00	10.36	-	9.80	-	10.36	101.61	SY.NO.2/P,3/P	Sontyam	101.61	Sontyam	101.61
107	12M WIDE Internal Road-8	100.00	103.87	8.00	10.36	-	10.05	-	10.36	103.87	SY.NO.2/P,3/P	Sontyam	103.87	Sontyam	103.87
108	12M WIDE Internal Road-8	100.00	104.99	8.00	10.44	-	10.06	-	10.44	104.99	SY.NO.2/P,3/P	Sontyam	104.99	Sontyam	104.99
109	12M WIDE Internal Road-8	100.00	167.23	8.00	9.14	-	18.29	-	9.14	-	SY.NO.2/P,3/P	Sontyam	167.23	Sontyam	167.23
110	12M WIDE Internal Road-8	100.00	167.23	8.00	9.14	-	18.29	-	9.14	-	SY.NO.2/P,3/P	Sontyam	167.23	Sontyam	167.23
111	12M WIDE Internal Road-8	100.00	167.23	8.00	9.14	-	18.29	-	9.14	-	SY.NO.2/P,3/P	Sontyam	167.23	Sontyam	167.23
112	12M WIDE Internal Road-8	100.00	167.23	8.00	9.14	-	18.29	-	9.14	-	SY.NO.2/P,3/P	Sontyam	167.23	Sontyam	167.23
113	12M WIDE Internal Road-8	100.00	167.23	8.00	9.14	-	18.29	-	9.14	-	SY.NO.2/P,3/P	Sontyam	167.23	Sontyam	167.23
114	12M WIDE Internal Road-8	100.00	167.23	8.00	9.14	-	18.29	-	9.14	-	SY.NO.2/P,3/P	Sontyam	167.23	Sontyam	167.23
115	12M WIDE Internal Road-8	100.00	167.23	8.00	9.14	-	18.29	-	9.14	-	SY.NO.2/P,3/P	Sontyam	167.23	Sontyam	167.23
116	12M WIDE Internal Road-8	100.00	240.12	8.00	15.29	-	13.38	-	15.29	-	SY.NO.2/P,3/P, SY.NO.78/P,79/P,85/P	Sontyam	237.80	Sontyam	237.80
												Kanamam	2.32	Kanamam Gram	2.32
117	12M WIDE Internal Road-8	100.00	240.12	8.00	15.29	-	13.38	-	15.29	-	SY.NO.2/P,3/P	Sontyam	240.12	Sontyam	240.12
118	12M WIDE Internal Road-8	100.00	167.23	8.00	9.14	-	18.29	-	9.14	-	SY.NO.2/P,3/P	Sontyam	167.23	Sontyam	167.23
124	12M WIDE Internal Road-4	100.00	167.23	8.00	9.14	-	18.29	-	9.14	-	SY.NO.2/P,3/P	Sontyam	167.23	Sontyam	167.23

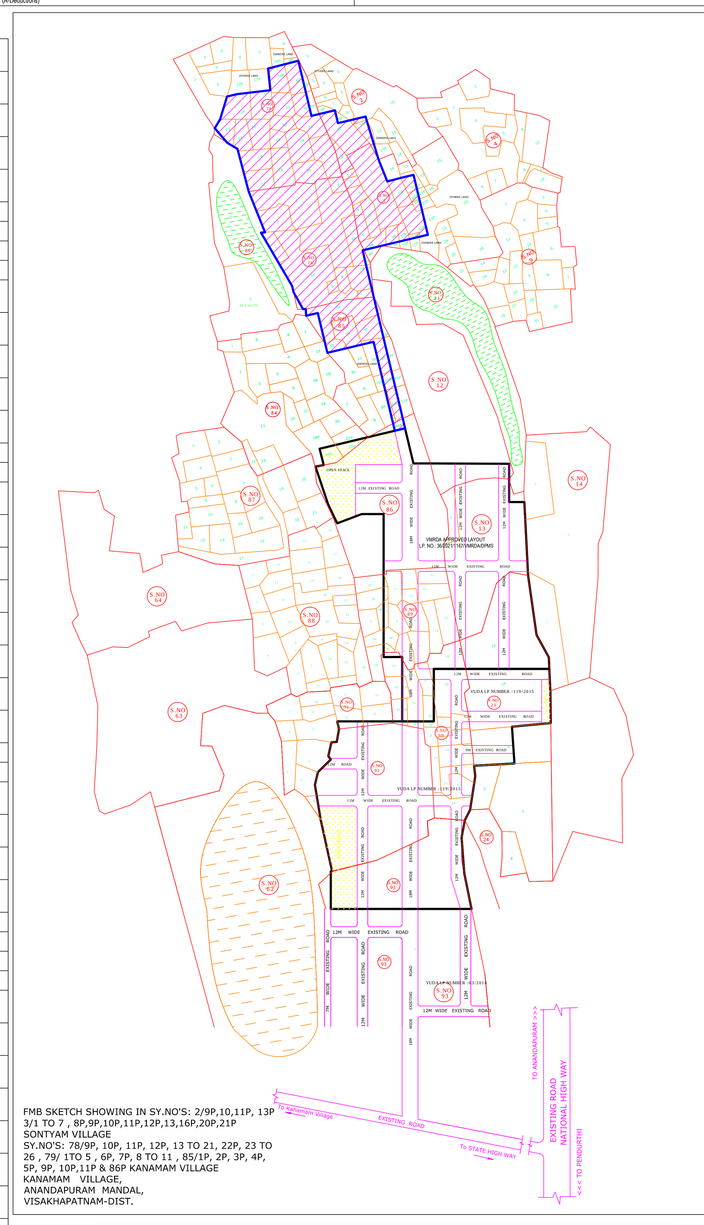

FMB SKETCH SHOWING IN SY.NO'S: 2/9P,10,11P, 13P 3/1 TO 7 , 8P,9P,10P,11P,12P,13,16P,20P,21P SONTYAM VILLAGE SY.NO'S: 78/9P, 10P, 11P, 12P, 13 TO 21, 22P, 23 TO 26 , 79/ 1TO 5 , 6P, 7P, 8 TO 11 , 85/1P, 2P, 3P, 4P, 5P, 9P, 10P, 11P & 86P KANAMAM VILLAGE KANAMAM VILLAGE, ANANDAPURAM MANDAL, VISAKHAPATNAM-DIST.

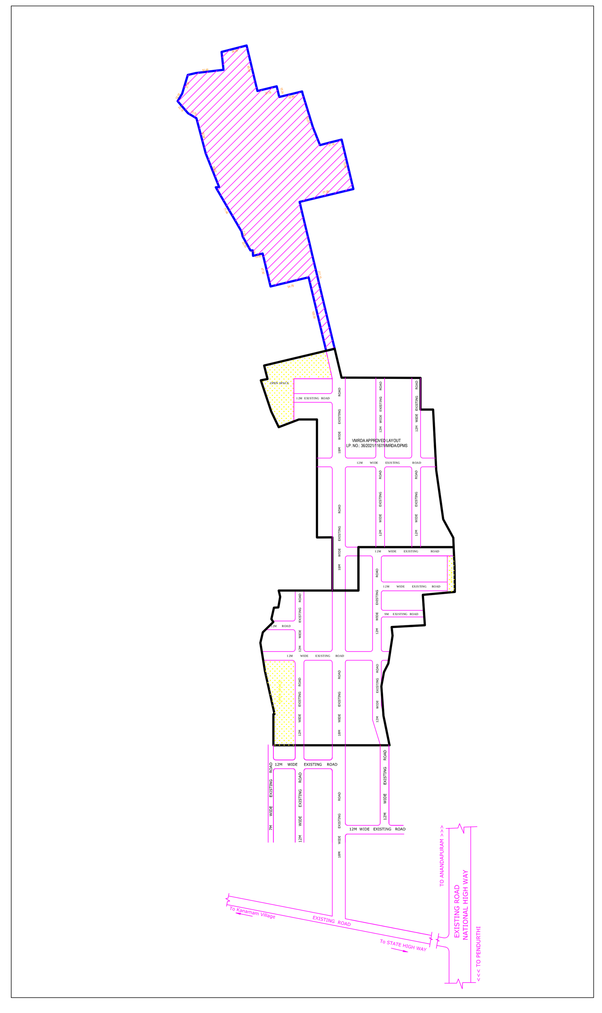

Land use analysis/Area distribution (Table 2c)

Area covered under	Proposed Area in sq. mt.	Proposed Area in sq. yd.	Percentage(%)
Plotted Area	27116.63	30401.51	32.18
Road Area	14503.