FLP. NO.: 1167/0050/LP/VMRDA/2022/Mortgage
LP. NO.: 9/2022/1167/VMRDA/DPMS

Layout Plan
(Scale - 1:800)

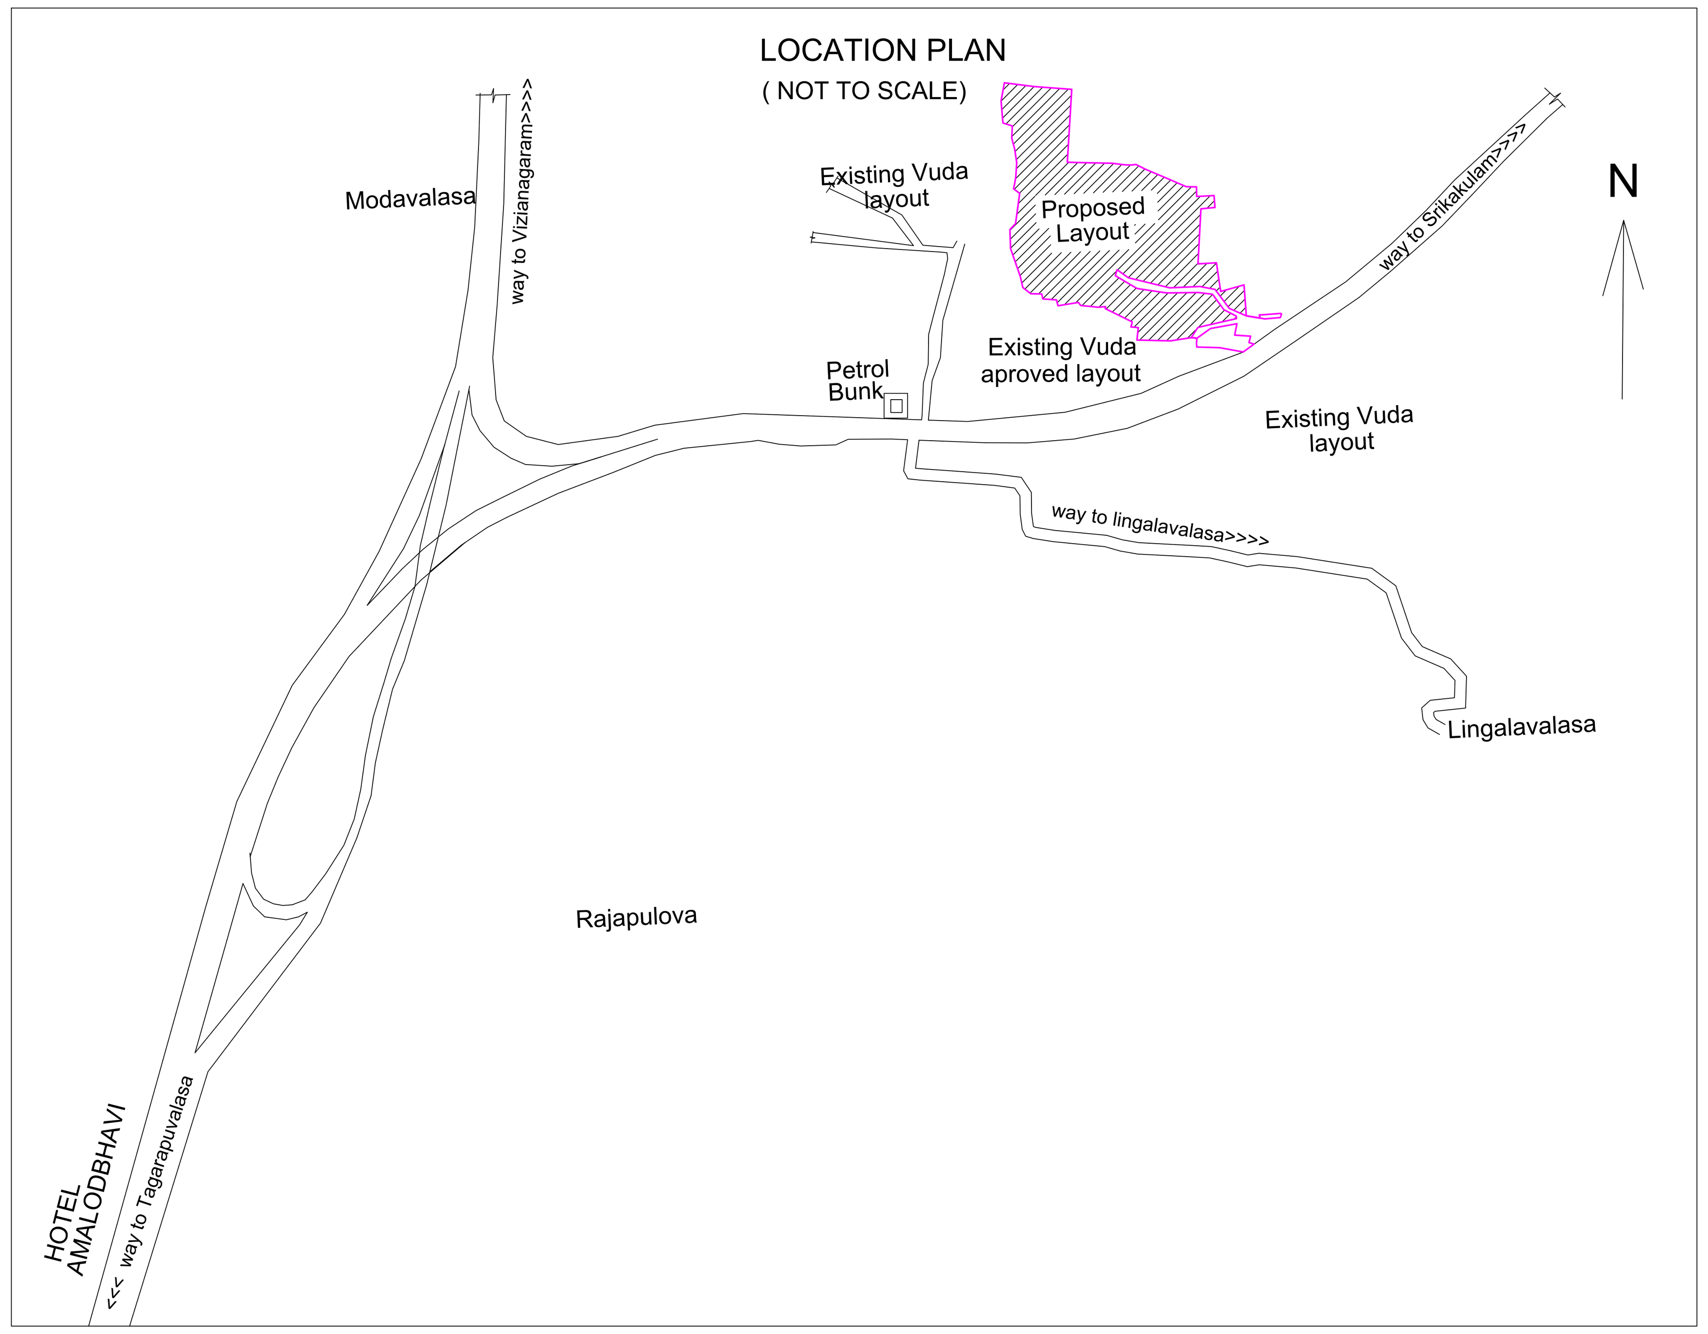

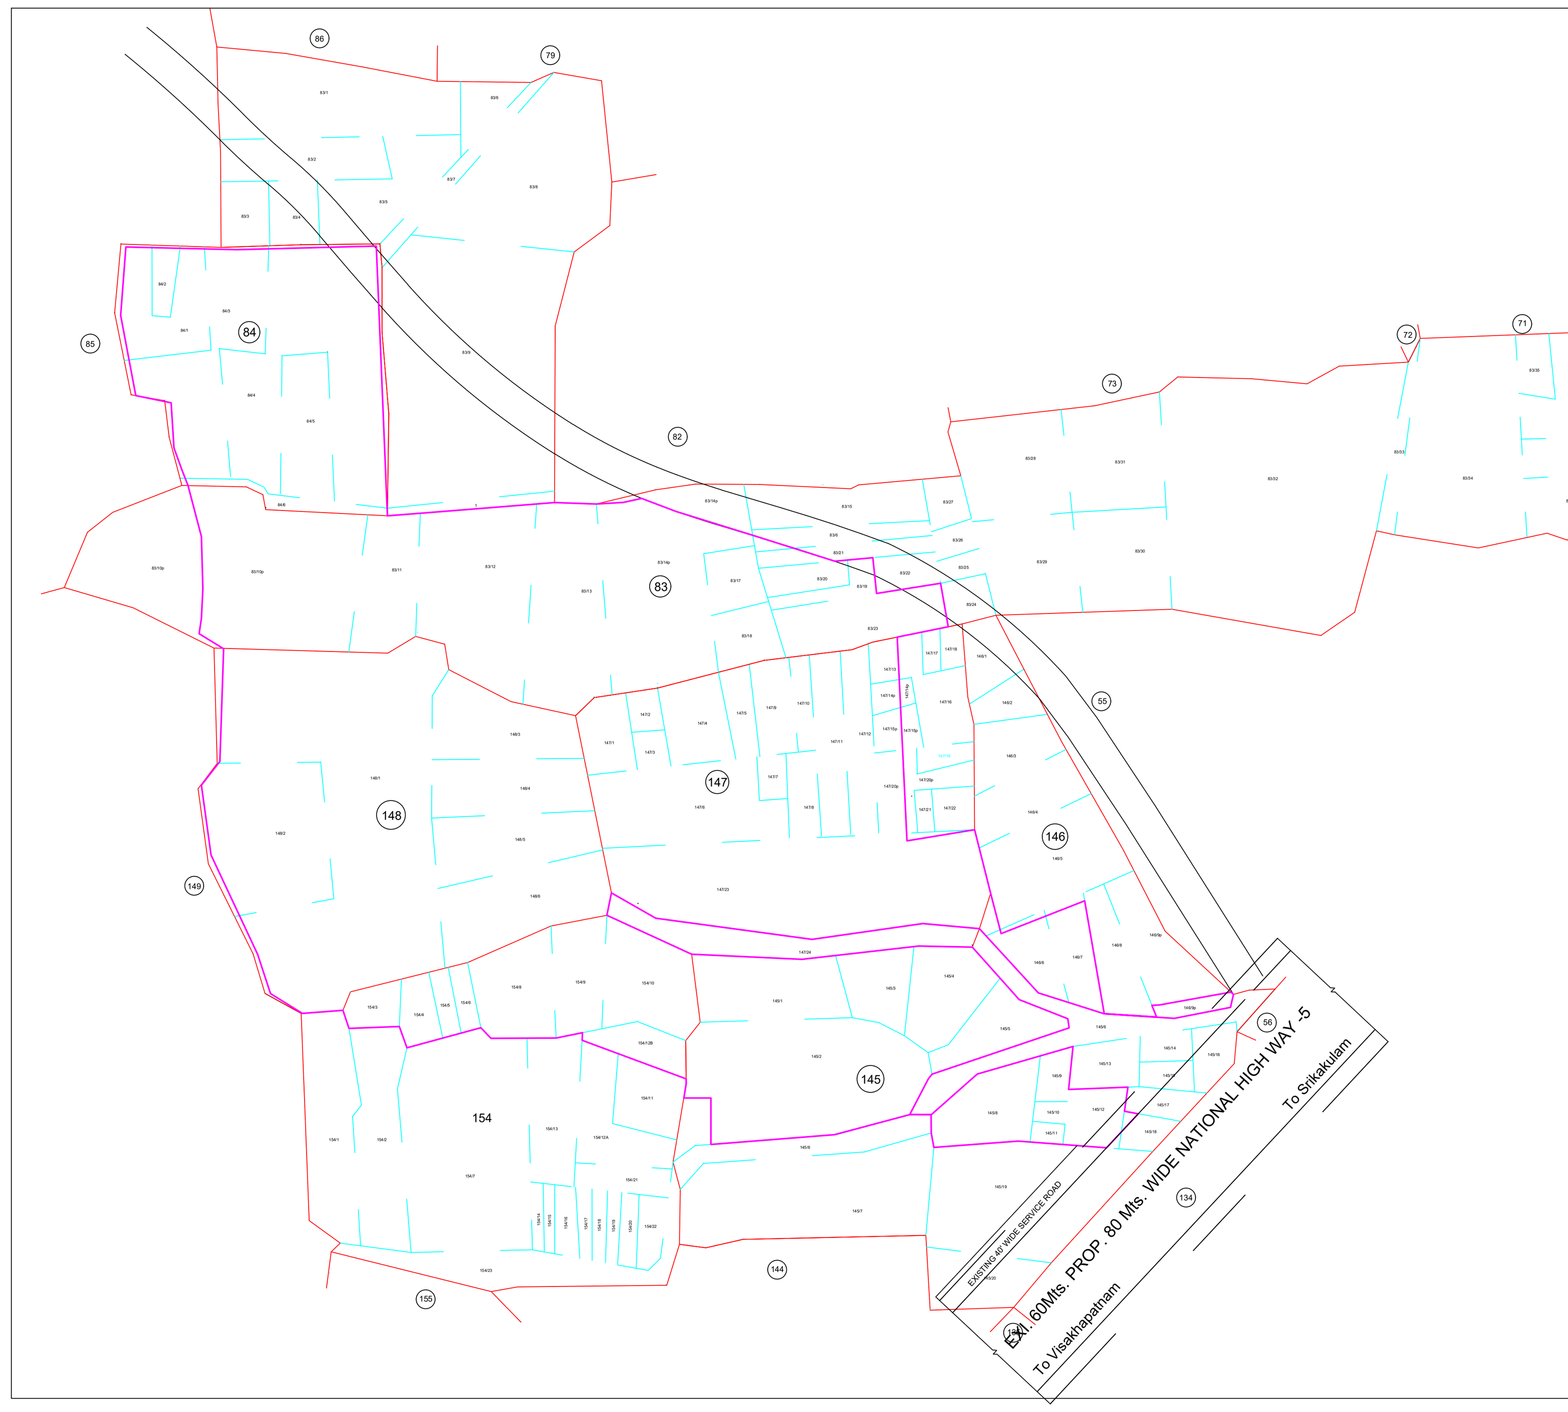

AREA STATEMENT

Survey No.	Ext. in Acres
Polipalli	
145/1	0.66
145/2p	1.725
145/3	0.33
145/4	0.46
145/5	0.38
145/8	0.40
145/9	0.12
145/10	0.05
145/11	0.05
145/12p	0.22
145 Total	4.395
146/5p	0.04
146/6	0.23
146/7	0.25
146/9	0.11
146 Total	0.63
147/1	0.26
147/2	0.09
147/3	0.09
147/4	0.37
147/5	0.16
147/6	1.02
147/7	0.09
147/8	0.18
147/9	0.25
147/10	0.12
147/11	0.38
147/12	0.41
147/13	0.06
147/14	0.05
147/15p	0.06
147/20	0.12
147/23	2.20
147 Total	5.91
148/1	3.92
148/2	1.23
148/3	0.59
148/4	0.54
148/5	0.59
148/6	0.83
148 Total	7.70
154/3	0.15
154/4	0.17
154/5	0.09
154/6	0.10
154/8	0.50
154/9	0.36
154/10	0.63
154/12p	0.28
154 Total	2.28
Polipalli Total	20.915
Modavalasa	
83/10p	1.68
83/11	0.49
83/12	1.22
83/13	0.98
83/14p	1.37
83/17	0.30
83/18	0.33
83/19	0.16
83/20	0.13
83/21	0.12
83/23	0.57
83 Total	7.35
84/1	0.62
84/2p	0.10
84/3	0.96
84/4	1.86
84/5	0.45
84/6	0.20
84 Total	4.19
Modavalasa Total	11.54
Total Extent	32.455

Onground extent 32.305

TLP NO:1167/0050/LP/VMRDA/2022	SHEET NO.	1	DATE	30-10-2022

Project Title :PLAN SHOWING THE PROPOSED LAY OUT IN SURVEY Nos. 145/p, 146/p, 147/p, 148/p & 154/p OF POLIPALLI VILLAGE, BHOGAPURAM MANDAL & SURVEY No. 83/p, 84 OF MODAVALASA VILLAGE, DENKADA MANDAL, VIZIANAGARAM DISTRICT.BELONGS TO: M/s BHOOMATHA REAL PROPERTIES LLP.Represnted by its Designated Partner Sri. Thalluri Purnachandra RaoS/o Thalluri Narasimha Rao, Visakhapatnam.

AREA STATEMENT	VERSION NO.: 1.101.112
	VERSION DATE: 08/09/2022
PROJECT DETAIL:	
Authority: VISAKHAPATNAM METROPOLITAN REGION DEVELOPMENT AUTHORITY	Plot Use: Residential
TLP No.: 1167/0050/LP/VMRDA/2022	Land Use Zone: Mixed Residential Use Zone
Application Type: GeneralProposal	Main Abutting Road Width: 60
Project Type: Open Layout	If Plot is abutting to Highway: No
Nature of Development: New	Plot No: NA
SubLocation: NA	Survey No.: 148/p,154/p,147/p,145/p, 146/p, 147/p,145/2,145/2,146/5,154/12,146/7,83/p,83/23,84/p,84/p
	North: -
	South: -
	East: -
	West: -

AREA DETAILS:		SQ.MT.
AREA OF PLOT (Minimum)	(A)	130765.37
Deduction for NetPlot Area		
LeftOverOwnerLand Area		115.52
Total		115.52
NET AREA OF PLOT	(A-Deductions)	130649.84
Deduction for Balance Plot Area		
Road Widening Area		3058.29
Amenity Area		4182.74
LeftOverOwnerLand Area		115.52
Total		7356.55
BALANCE AREA OF PLOT	(A-Deductions)	123408.81

LTP NAME AND SIGNATURE	STRUCTURAL ENG NAME AND SIGNATURE	BUILDER NAME AND SIGNATURE
Koppara Venkata Hema Sundara Rao		M/s. Bhoomatha Real Properties LLP
210		REG/1167/DEV/0004/2020

Land use analysis/Area distribution (Table 2c)

Area covered under	Proposed Area in sq. mt.	Proposed Area in sq. yd.	Percentage(%)
Plotted Area	73075.45	87397.51	55.88
Leftover Owners Land Area	115.52	138.16	0.09
Road Area	39010.47	46656.13	29.83
Amenity -129	610.93	730.67	0.47
Amenity -86	750.32	897.37	0.57
Amenity -87	702.64	840.35	0.54
Amenity -130	386.19	461.88	0.30
Amenity -131	839.92	1004.54	0.64
Amenity -128	536.06	641.13	0.41
Amenity -127	356.68	426.58	0.27
Public Open Space	13072.40	15634.46	10.00
Utility Area	1307.80	1564.12	1.00
Total net layout	130764.38	156392.89	100.00

Village Wise Land use analysis/Area distribution (Table 2d)

Polipalli			
Area covered under	Proposed Area in sq. mt.	Proposed Area in sq. yd.	Percentage(%)
Plotted Area	52894.89	63261.76	62.45
Leftover Owners Land Area	115.52	138.16	0.14
Road Area	25356.64	30326.29	29.94
Amenities	4182.74	5002.52	4.94
Public Open Space	2143.39	2563.47	2.53
Total net layout	84693.18	101292.20	100.00
Modavalasa			
Area covered under	Proposed Area in sq. mt.	Proposed Area in sq. yd.	Percentage(%)
Plotted Area	20180.39	24135.54	43.80
Road Area	13653.81	16329.82	29.64
Public Open Space	10929.02	13071.00	23.72
Utility Area	1307.80	1564.12	2.84
Total net layout	46071.02	55100.48	100.00

GramPanchayat Wise Land use analysis/Area distribution (Table 2e)

Polipalli			
Area covered under	Proposed Area in sq. mt.	Proposed Area in sq. yd.	Percentage(%)
Plotted Area	52894.89	63261.76	62.45
Leftover Owners Land Area	115.52	138.16	0.14
Road Area	25356.64	30326.29	29.94
Amenities	4182.74	5002.52	4.94
Public Open Space	2143.39	2563.47	2.53
Total net layout	84693.18	101292.20	100.00
Modavalasa			
Area covered under	Proposed Area in sq. mt.	Proposed Area in sq. yd.	Percentage(%)
Plotted Area	20180.39	24135.54	43.80
Road Area	13653.81	16329.82	29.64
Public Open Space	10929.02	13071.00	23.72
Utility Area	1307.80	1564.12	2.84
Total net layout	46071.02	55100.48	100.00

Village wise Land Area to Mortgage Details

Name	Land Area to Mortgage Area
Polipalli	9599.54
Modavalasa	1783.53
Total	11383.06

GramPanchayat wise Land Area to Mortgage Details

Name	Land Area to Mortgage Area
Polipalli	9599.54
Modavalasa	1783.53
Total	11383.06

Land Area to Mortgage Details

Name	Ind Plot Name	Ind Plot Area
Land Area to Mortgage Plot Nos. 309 to 318	309	150.77
	310	153.32
	311	189.65
	312	188.92
	313	193.75
	314	195.51
	315	190.15
	316	183.51
	317	176.86
	318	161.08
Land Area to Mortgage Plot Nos. 169 to 177	169	356.06
	170	260.04
	171	260.04
	172	253.29
	173	255.54
	174	260.04
	175	260.04
	176	260.04
	177	303.37
Land Area to Mortgage Plot Nos. 122 to 126	122	230.92
	123	220.29
	124	209.66
	125	189.81
	126	211.22
Land Area to Mortgage Plot Nos. 88 & 89	88	961.36
	89	925.06
Land Area to Mortgage Amenity Nos. 86 & 87	Amenity -86	750.32
	Amenity -87	702.64
Land Area to Mortgage Amenities 127 to 131	Amenity -127	356.68
	Amenity -128	536.06
	Amenity -129	610.93
	Amenity -130	386.19
	Amenity -131	839.92
Total	-	11383.06

Mortgage Area Details

Name	Mortgage Area	
	Reqd	Prop
Land Area to Mortgage	10961.32	11383.06

General Conditions

No.	General Conditions
1	LTP is responsible for any misrepresentation in above aspects.
2	Splay shall be maintained as per GO.MS.No.275. MA & UD dt. 18-07-2017 in all the road corners.

COLOR INDEX

- Plot / Site lines
- Existing street / road
- Proposed work including services
- Existing construction proposed to be demolished
- Existing structure to be retained
- Work in progress duly sanctioned
- Open Space
- Drainage and Sewerage work
- Water Supply work
- Deviations
- Recreation ground

This is system generated report and does not require any signature. For further confirmation you can access the department website www.apdpms.ap.gov.in with file number.
Accuracy of Scrutiny Report and Drawing is subject to accuracy of end-user provided data, 3rd party software/hardware/services, etc. We are not liable for any damages which may arise from use, or inability to use the Application.

FLP. NO.: 1167/0050/LP/VMRDA/2022/Mortgage

LP. NO.: 9/2022/1167/VMRDA/DPMS

Page-Detail Plot Areas

Page No.	Plot No.	Abutting Road	Plot Area	Plot Width	Plot Depth	Frontage	Mortgage Area	Survey No	Village	Area Falling Village	Gram Panchayat	Area Falling Panchayat
1	WIDE INTERNAL ROAD-15	100.00	167.17	8.00	9.14	-	18.29	-	83/1P, 83/2D	Modavalasa	167.17	Modavalasa
2	WIDE INTERNAL ROAD-13	100.00	167.17	8.00	9.14	-	18.29	-	83/1P, 83/2D	Modavalasa	167.17	Modavalasa
3	WIDE INTERNAL ROAD-13	100.00	167.17	8.00	9.14	-	18.29	-	83/1P, 83/2D	Modavalasa	167.17	Modavalasa
4	WIDE INTERNAL ROAD-13	100.00	167.17	8.00	9.14	-	18.29	-	83/1P, 83/2D	Modavalasa	167.17	Modavalasa
5	WIDE INTERNAL ROAD-13	100.00	167.17	8.00	9.14	-	18.29	-	83/1P, 83/2D	Modavalasa	167.17	Modavalasa
6	WIDE INTERNAL ROAD-4	150.00	160.42	10.00	13.79	-	27.43	-	83/1P, 83/2D	Modavalasa	160.42	Modavalasa
7	WIDE INTERNAL ROAD-4	150.00	160.42	10.00	13.79	-	27.43	-	83/1P, 83/2D	Modavalasa	160.42	Modavalasa
8	WIDE INTERNAL ROAD-14	100.00	167.17	8.00	9.14	-	18.29	-	83/1P, 83/2D	Modavalasa	167.17	Modavalasa
9	WIDE INTERNAL ROAD-14	100.00	167.17	8.00	9.14	-	18.29	-	83/1P, 83/2D	Modavalasa	167.17	Modavalasa
10	WIDE INTERNAL ROAD-14	100.00	167.17	8.00	9.14	-	18.29	-	83/1P, 83/2D	Modavalasa	167.17	Modavalasa
11	WIDE INTERNAL ROAD-14	100.00	167.17	8.00	9.14	-	18.29	-	83/1P, 83/2D	Modavalasa	167.17	Modavalasa
12	WIDE INTERNAL ROAD-14	100.00	167.17	8.00	9.14	-	18.29	-	83/1P, 83/2D	Modavalasa	167.17	Modavalasa
13	WIDE INTERNAL ROAD-14	100.00	167.17	8.00	9.14	-	18.29	-	83/1P, 83/2D	Modavalasa	167.17	Modavalasa
14	WIDE INTERNAL ROAD-14	100.00	153.15	8.00	8.05	-	16.09	-	83/1P, 83/2D	Modavalasa	153.15	Modavalasa
15	WIDE INTERNAL ROAD-14	100.00	154.59	8.00	8.45	-	16.90	-	83/1P, 83/2D	Modavalasa	154.59	Modavalasa
16	WIDE INTERNAL ROAD-14	100.00	167.17	8.00	9.14	-	18.29	-	83/1P, 83/2D	Modavalasa	167.17	Modavalasa
17	WIDE INTERNAL ROAD-14	100.00	167.17	8.00	9.14	-	18.29	-	83/1P, 83/2D	Modavalasa	167.17	Modavalasa
18	WIDE INTERNAL ROAD-14	100.00	167.17	8.00	9.14	-	18.29	-	83/1P, 83/2D	Modavalasa	167.17	Modavalasa
19	WIDE INTERNAL ROAD-14	100.00	167.17	8.00	9.14	-	18.29	-	83/1P, 83/2D	Modavalasa	167.17	Modavalasa
20	WIDE INTERNAL ROAD-14	100.00	167.17	8.00	9.14	-	18.29	-	83/1P, 83/2D	Modavalasa	167.17	Modavalasa
21	WIDE INTERNAL ROAD-14	100.00	167.17	8.00	9.14	-	18.29	-	83/1P, 83/2D	Modavalasa	167.17	Modavalasa
22	WIDE INTERNAL ROAD-14	100.00	167.17	8.00	9.14	-	18.29	-	83/1P, 83/2D	Modavalasa	167.17	Modavalasa
23	WIDE INTERNAL ROAD-14	100.00	167.17	8.00	9.14	-	18.29	-	83/1P, 83/2D	Modavalasa	167.17	Modavalasa
24	WIDE INTERNAL ROAD-14	100.00	167.17	8.00	9.14	-	18.29	-	83/1P, 83/2D	Modavalasa	167.17	Modavalasa
25	WIDE INTERNAL ROAD-14	100.00	167.17	8.00	9.14	-	18.29	-	83/1P, 83/2D	Modavalasa	167.17	Modavalasa
26	WIDE INTERNAL ROAD-4	150.00	160.42	10.00	13.79	-	27.43	-	83/1P, 83/2D	Modavalasa	160.42	Modavalasa
27	WIDE INTERNAL ROAD-4	150.00	160.42	10.00	13.79	-	27.43	-	83/1P, 83/2D	Modavalasa	160.42	Modavalasa
28	WIDE INTERNAL ROAD-4	100.00	167.17	8.00	9.14	-	18.29	-	83/1P, 83/2D	Modavalasa	167.17	Modavalasa
29	WIDE INTERNAL ROAD-15	100.00	167.17	8.00	9.14	-	18.29	-	83/1P, 83/2D	Modavalasa	167.17	Modavalasa
30	WIDE INTERNAL ROAD-15	100.00	167.17	8.00	9.14	-	18.29	-	83/1P, 83/2D	Modavalasa	167.17	Modavalasa
31	WIDE INTERNAL ROAD-15	100.00	167.17	8.00	9.14	-	18.29	-	83/1P, 83/2D	Modavalasa	167.17	Modavalasa
32	WIDE INTERNAL ROAD-15	100.00	167.17	8.00	9.14	-	18.29	-	83/1P, 83/2D	Modavalasa	167.17	Modavalasa
33	WIDE INTERNAL ROAD-15	100.00	167.17	8.00	9.14	-	18.29	-	83/1P, 83/2D	Modavalasa	167.17	Modavalasa
34	WIDE INTERNAL ROAD-15	100.00	167.17	8.00	9.14	-	18.29	-	83/1P, 83/2D	Modavalasa	167.17	Modavalasa
35	WIDE INTERNAL ROAD-15	100.00	167.17	8.00	9.14	-	18.29	-	83/1P, 83/2D	Modavalasa	167.17	Modavalasa
36	WIDE INTERNAL ROAD-15	100.00	167.17	8.00	9.14	-	18.29	-	83/1P, 83/2D	Modavalasa	167.17	Modavalasa
37	WIDE INTERNAL ROAD-15	100.00	167.17	8.00	9.14	-	18.29	-	83/1P, 83/2D	Modavalasa	167.17	Modavalasa
38	WIDE INTERNAL ROAD-15	100.00	154.99	8.00	8.45	-	16.90	-	83/1P, 83/2D	Modavalasa	154.99	Modavalasa
39	WIDE INTERNAL ROAD-15	100.00	171.06	8.00	9.35	-	18.69	-	83/1P, 83/2D	Modavalasa	171.06	Modavalasa
40	WIDE INTERNAL ROAD-15	100.00	185.00	8.00	9.88	-	18.29	-	83/1P, 83/2D	Modavalasa	185.00	Modavalasa
41	WIDE INTERNAL ROAD-15	100.00	167.17	8.00	9.14	-	18.29	-	83/1P, 83/2D	Modavalasa	167.17	Modavalasa
42	WIDE INTERNAL ROAD-15	100.00	167.17	8.00	9.14	-	18.29	-	83/1P, 83/2D	Modavalasa	167.17	Modavalasa
43	WIDE INTERNAL ROAD-15	100.00	167.17	8.00	9.14	-	18.29	-	83/1P, 83/2D	Modavalasa	167.17	Modavalasa
44	WIDE INTERNAL ROAD-15	100.00	167.17	8.00	9.14	-	18.29	-	83/1P, 83/2D	Modavalasa	167.17	Modavalasa
45	WIDE INTERNAL ROAD-15	100.00	167.17	8.00	9.14	-	18.29	-	83/1P, 83/2D	Modavalasa	167.17	Modavalasa
46	WIDE INTERNAL ROAD-15	100.00	167.17	8.00	9.14	-	18.29	-	83/1P, 83/2D	Modavalasa	167.17	Modavalasa
47	WIDE INTERNAL ROAD-15	100.00	167.17	8.00	9.14	-	18.29	-	83/1P, 83/2D	Modavalasa	167.17	Modavalasa
48	WIDE INTERNAL ROAD-15	100.00	167.17	8.00	9.14	-	18.29	-	83/1P, 83/2D	Modavalasa	167.17	Modavalasa
49	WIDE INTERNAL ROAD-15	100.00	167.17	8.00	9.14	-	18.29	-	83/1P, 83/2D	Modavalasa	167.17	Modavalasa
50	WIDE INTERNAL ROAD-15	100.00	167.17	8.00	9.14	-	18.29	-	83/1P, 83/2D	Modavalasa	167.17	Modavalasa
51	WIDE INTERNAL ROAD-15	100.00	167.17	8.00	9.14	-	18.29	-	83/1P, 83/2D	Modavalasa	167.17	Modavalasa
52	WIDE INTERNAL ROAD-15	100.00	167.17	8.00	9.14	-	18.29	-	83/1P, 83/2D	Modavalasa	167.17	Modavalasa
53	WIDE INTERNAL ROAD-4	150.00	160.42	10.00	13.79	-	27.43	-	83/1P, 83/2D	Modavalasa	160.42	Modavalasa
54	WIDE INTERNAL ROAD-15	100.00	167.17	8.00	9.14	-	18.29	-	83/1P, 83/2D	Modavalasa	167.17	Modavalasa
55	WIDE INTERNAL ROAD-15	100.00	167.17	8.00	9.14	-	18.29	-	83/1P, 83/2D	Modavalasa	167.17	Modavalasa
56	WIDE INTERNAL ROAD-15	100.00	167.17	8.00	9.14	-	18.29	-	83/1P, 83/2D	Modavalasa	167.17	Modavalasa
57	WIDE INTERNAL ROAD-15	100.00	167.17	8.00	9.14	-	18.29	-	83/1P, 83/2D	Modavalasa	167.17	Modavalasa
58	WIDE INTERNAL ROAD-15	100.00	167.17	8.00	9.14	-	18.29	-	83/1P, 83/2D	Modavalasa	167.17	Modavalasa
59	WIDE INTERNAL ROAD-15	100.00	167.17	8.00	9.14	-	18.29	-	83/1P, 83/2D	Modavalasa	167.17	Modavalasa
60	WIDE INTERNAL ROAD-15	100.00	167.17	8.00	9.14	-	18.29	-	83/1P, 83/2D	Modavalasa	167.17	Modavalasa
61	WIDE INTERNAL ROAD-15	100.00	167.17	8.00	9.14	-	18.29	-	83/1P, 83/2D	Modavalasa	167.17	Modavalasa
62	WIDE INTERNAL ROAD-15	100.00	167.17	8.00	9.14	-	18.29	-	83/1P, 83/2D	Modavalasa	167.17	Modavalasa
63	WIDE INTERNAL ROAD-15	100.00	167.17	8.00	9.14	-	18.29	-	83/1P, 83/2D	Modavalasa	167.17	Modavalasa
64	WIDE INTERNAL ROAD-15	100.00	167.17	8.00	9.14	-	18.29	-	83/1P, 83/2D	Modavalasa	167.17	Modavalasa
65	WIDE INTERNAL ROAD-15	100.00	167.17	8.00	9.14	-	18.29	-	83/1P, 83/2D	Modavalasa	167.17	Modavalasa
66	WIDE INTERNAL ROAD-15	100.00	200.61	8.00	11.42	-	19.42	-	83/1P, 83/2D	Modavalasa	200.61	Modavalasa
67	WIDE INTERNAL ROAD-15	100.00	167.17	8.00	9.14	-	18.29	-	83/1P, 83/2D	Modavalasa	167.17	Modavalasa
68	WIDE INTERNAL ROAD-15	100.00	167.17	8.00	9.14	-	18.29	-	83/1P, 83/2D	Modavalasa	167.17	Modavalasa
69	WIDE INTERNAL ROAD-15	100.00	260.04	8.00	12.19	-	20.19	-	83/1P, 83/2D	Modavalasa	260.04	Modavalasa
70	WIDE INTERNAL ROAD-15	100.00	260.04	8.00	12.19	-	20.19	-	83/1P, 83/2D	Modavalasa	260.04	Modavalasa
71	WIDE INTERNAL ROAD-15	100.00	260.04	8.00	12.19	-	20.19	-	83/1P, 83/2D	Modavalasa	260.04	Modavalasa
72	WIDE INTERNAL ROAD-15	100.00	260.04	8.00	12.19	-	20.19	-	83/1P, 83/2D	Modavalasa	260.04	Modavalasa
73	WIDE INTERNAL ROAD-15	100.00	260.04	8.00	12.19	-	20.19	-	83/1P, 83/2D	Modavalasa	260.04	Modavalasa
74	WIDE INTERNAL ROAD-15	100.00	260.04	8.00	12.19	-	20.19	-	83/1P, 83/2D	Modavalasa	260.04	Modavalasa
75	WIDE INTERNAL ROAD-15	100.00	260.04	8.00	12.19	-	20.19	-	83/1P, 83/2D	Modavalasa	260.04	Modavalasa
76	WIDE INTERNAL ROAD-15	100.00	260.04	8.00	12.19	-	20.19	-	83/1P, 83/2D	Modavalasa	260.04	Modavalasa
77	WIDE INTERNAL ROAD-15	100.00	260.04	8.00	12.19	-	20.19	-	83/1P, 83/2D	Modavalasa	260.04	Modavalasa
78	WIDE INTERNAL ROAD-15	100.00	260.04	8.00	12.19	-	20.19	-	83/1P, 83/2D	Modavalasa	260.04	Modavalasa
79	WIDE INTERNAL ROAD-15	100.00	260.04	8.00	12.19	-	20.19	-	83/1P, 83/2D	Modavalasa	260.04	Modavalasa
80	WIDE INTERNAL ROAD-15	100.00	260.04	8.00	12.19	-	20.19	-	83/1P, 83/2D	Modavalasa	260.04	Modavalasa
81	WIDE INTERNAL ROAD-15	100.00	260.04	8.00	12.19	-	20.19	-	83/1P, 83/2D	Modavalasa	260.04	Modavalasa
82	WIDE INTERNAL ROAD-15	100.00	260.04	8.00	12.19	-	20.19	-	83/1P, 83/2D	Modavalasa	260.04	Modavalasa
83	WIDE INTERNAL ROAD-15	100.00	253.29	8.00	12.19	-	20.19	-	83/1P, 83/2D	Modavalasa	253.29	Modavalasa
84	WIDE INTERNAL ROAD-15	100.00	260.04	8.00	12.19	-	20.19	-	83/1P, 83/2D	Modavalasa	260.04	Modavalasa
85	WIDE INTERNAL ROAD-15	100.00	260.04	8.00	12.19	-	20.19	-	83/1P, 83/2D	Modavalasa	260.04	Modavalasa
86	WIDE INTERNAL ROAD-15	100.00	260.04	8.00	12.19	-	20.19	-	83/1P, 83/2D	Modavalasa	260.04	Modavalasa
87	WIDE INTERNAL ROAD-15	100.00	260.04	8.00	12.19	-	20.19	-	83/1P, 83/2D	Modavalasa	260.04	Modavalasa
88	WIDE INTERNAL ROAD-15	100.00	253.29	8.00	12.19	-	20.19	-	83/1P, 83/2D	Modavalasa	253.29	Modavalasa
89	WIDE INTERNAL ROAD-15	100.00	961.36	8.00	23.78	-	31.97	-	83/1P, 83/2D	Modavalasa	961.36	Modavalasa
90	WIDE INTERNAL ROAD-16	100.00	930.56	8.00	37.53	-	43.55	-	83/1P, 83/2D	Modavalasa	930.56	Modavalasa
91	WIDE INTERNAL ROAD-16	100.00	297.19	8.00	12.19	-	24.38	-	83/1P, 83/2D	Modavalasa	297.19	Modavalasa
92	WIDE INTERNAL ROAD-16	100.00	297.19	8.00	12.19	-	24.38	-	83/1P, 83/2D	Modavalasa	297.19	Modavalasa
93	WIDE INTERNAL ROAD-16	100.00	297.19	8.00	12.19	-	24.38	-	83/1P, 83/2D	Modavalasa	297.19	Modavalasa
94	WIDE INTERNAL ROAD-16	100.00	297.19	8.00	12.19	-	24.38	-	83/1P, 83/2D	Modavalasa	297.19	Modavalasa
95	WIDE INTERNAL ROAD-16	100.00	297.19	8.00	12.19	-	24.38	-	83/1P, 83/2D	Modavalasa	297.19	Modavalasa
96	WIDE INTERNAL ROAD-16	100.00	297.19	8.00	12.19	-	24.38	-	83/1P, 83/2D	Modavalasa	297.19	Modavalasa
97	WIDE INTERNAL ROAD-3	100.00	297.19	10.00	19.88	-	29.88	-	83/1P, 83/2D	Modavalasa	297.19	Modavalasa
98	WIDE INTERNAL ROAD-3	100.00	297.19	10.00	19.88	-	29.88	-	83/1P, 83/2D	Modavalasa	297.19	Modavalasa
99	WIDE INTERNAL ROAD-2	150.00	216.14	10.00	13.79	-	27.43	-	83/1P, 83/2D	Modavalasa	216.14	Modavalasa
100	WIDE INTERNAL ROAD-2	150.00	216.14	10.00	13.79	-	27.43	-	83/1P, 83/2D	Modavalasa	216.14	Modavalasa
101	WIDE INTERNAL ROAD-17	100.00	222.89	8.00	12.19	-	18.29	-	83/1P, 83/2D	Modavalasa	222.89	Modavalasa
102	WIDE INTERNAL ROAD-17	100.00	222.89	8.00	12.19	-	18.29	-	83/1P, 83/2D	Modavalasa	222.89	Modavalasa
103	WIDE INTERNAL ROAD-17	100.00	222.89	8.00	12.19	-	18.29	-	83/1P, 83/2D	Modavalasa	222.89	Modavalasa
104	WIDE INTERNAL ROAD-17	100.00	222.89	8.00	12.19	-	18.29	-	83/1P, 83/2D	Modavalasa	222.89	Modavalasa
105	WIDE INTERNAL ROAD-17	100.00	222.89	8.00	12.19	-	18.29	-	83/1P, 83/2D	Modavalasa	222.89	Modavalasa
106	WIDE INTERNAL ROAD-17	100.00	222.89	8.00	12.19	-	18.29	-	83/1P, 83/2D	Modavalasa	222.89	Modavalasa
107	WIDE INTERNAL ROAD-17	100.00	167.17	8.00	9.14	-	18.29	-	83/1P, 83/2D	Modavalasa	167.17	Modavalasa
108	WIDE INTERNAL ROAD-17	100.00	167.17	8.00	9.14	-	18.29	-	83/1P, 83/2D	Modavalasa	167.17	Modavalasa
109	WIDE INTERNAL ROAD-17	100.00	167.17	8.00	9.14	-	18.29	-	83/1P, 83/2D	Modavalasa	167.17	Modavalasa
110	WIDE INTERNAL ROAD-17	100.00	167.17	8.00	9.14	-	18.29	-	83/1P, 83/2D	Modavalasa	167.17	Modavalasa
111	WIDE INTERNAL ROAD-17	100.00	167.17	8.00	9.14	-	18.29	-	83/1P, 83/2D	Modavalasa	167.17	Modavalasa
112	WIDE INTERNAL ROAD-17	100.00	167.17	8.00	9.14	-	18.29	-	83/1P, 83/2D	Modavalasa	167.17	Modavalasa
113	WIDE INTERNAL ROAD-17	100.00	167.17	8.00	9.14	-	18.29	-	83/1P, 83/2D	Modavalasa	167.17	Modavalasa
114	WIDE INTERNAL ROAD-17	100.00	167.17	8.00	9.14	-	18.29	-	83/1P, 83/2D	Modavalasa	167.17	Modavalasa
115	WIDE INTERNAL ROAD-17	100.00	167.17	8.00	9.14	-	18.29	-	83/1P, 83/2D	Modavalasa	167.17	Modavalasa
116	WIDE INTERNAL ROAD-17	100.00	167.17	8.00	9.14	-	18.29	-	83/1P, 83/2D	Modavalasa	167.17	Modavalasa
117	WIDE INTERNAL ROAD-17	100.00	167.17	8.00	9.14	-	18.29	-	83/1P, 83/2D	Modavalasa	167.17	Modavalasa
118	WIDE INTERNAL ROAD-17	100.00	167.17	8.00	9.14	-	18.29	-	83/1P, 83/2D	Modavalasa	167.17	Modavalasa
119	WIDE INTERNAL ROAD-3	100.00	277.84	10.00	15.29	-	25.29	-	83/1P, 83/2D	Modavalasa	277.84	Modavalasa
120	WIDE INTERNAL ROAD-3	100.00	222.89	8.00	12.19	-	20.19	-	83/1P, 83/2D	Modavalasa	222.89	Modavalasa
121	WIDE INTERNAL ROAD-3	100.00	222.89	8.00	12.19	-	20.19	-	83/1P, 83/2D	Modavalasa	222.89	Modavalasa
122	WIDE INTERNAL ROAD-3	100.00	222.89	8.00	12.19	-	20.19	-	83/1P, 83/2D	Modavalasa	222.89	Modavalasa
123	WIDE INTERNAL ROAD-3	100.00	222.89	8.00	12.19	-	20.19	-	83/1P, 83/2D	Modavalasa	222.89	Modavalasa
124	WIDE INTERNAL ROAD-3	100.00	222.89	8.00	12.19	-	20.19	-	83/1P, 83/2D	Modavalasa	222.89	Modavalasa
125	WIDE INTERNAL ROAD-3	100.00	189.61	8.00	10.05	-	18.05	-	83/1P, 83/2D	Modavalasa	189.61	Modavalasa
126	WIDE INTERNAL ROAD-3	100.00	211.22	8.00	18.93	-	11.96	-	83/1P, 83/2D	Modavalasa	211.22	Modavalasa
127	WIDE INTERNAL ROAD-3	100.00	334.34	10.00	13.71	-	24.38	-	83/1P, 83/2D	Modavalasa	334.34	Modavalasa
128	WIDE INTERNAL ROAD-3	100.00	334.34	10.00	13.71	-	24.38	-	83/1P, 83/2D	Modavalasa	334.34	Modavalasa
129	WIDE INTERNAL ROAD-3	100.00	324.22	10.00	19.88	-	13.71	-	83/1P, 83/2D	Modavalasa	324.22	Modavalasa
130	WIDE INTERNAL ROAD-1	100.00	324.22	10.00	19.88	-	13.71	-	83/1P, 83/2D	Modavalasa	324.22	Modavalasa
131	WIDE INTERNAL ROAD-1	100.00	340.83	10.00	14.08	-	24.38	-	83/1P, 83/2D	Modavalasa	340.83	Modavalasa
132	WIDE INTERNAL ROAD-2	150.00	545.27	10.00	21.79	-	27.43	-	83/1P, 83/2D	Modavalasa	545.27	Modavalasa
133	WIDE INTERNAL ROAD-2	150.00	261.53	10.00	15.31	-	27.43	-	83/1P, 83/2D	Modavalasa	261.53	Modavalasa
134	WIDE INTERNAL ROAD-1	150.00	271.65	10.00	13.71	-	19.81	-	83/1P, 83/2D	Modavalasa	271.65	Modavalasa
135	WIDE INTERNAL ROAD-1	150.00	753.75	10.00	18.29	-	41.22	-	83/1P, 83/2D	Modavalasa	753.75	Modavalasa
136	WIDE INTERNAL ROAD-1	150.00	777.14	10.00	18.29	-	45.19	-	83/1P, 83/2D	Modavalasa	777.14	Modavalasa
137	WIDE INTERNAL ROAD-1	150.00	216.14	10.00	13.79	-	12.19	-	83/1P, 83/2D	Modavalasa	216.14	Modavalasa
138	WIDE INTERNAL ROAD-1	150.00	222.89	8.00	12.19	-	18.29	-	83/1P, 83/2D	Modavalasa	222.89	Modavalasa
139	WIDE INTERNAL ROAD-1	150.00	210.27	8.00	11.93	-	18.29	-	83/1P, 83/2D	Modavalasa	210.27	Modavalasa
140	WIDE INTERNAL ROAD-1	150.00	171.03	8.00	8.91	-	18.29	-	83/1P, 83/2D	Modavalasa	171.03	Modavalasa
141	WIDE INTERNAL ROAD-1	150.00	753.75	10.00	18.29	-	41.22	-	83/1P, 83/2D	Modavalasa	753.75	Modavalasa
142	WIDE INTERNAL ROAD-1	150.00	777.14	10.00	18.29	-	45.19	-	83/1P, 83/2D	Modavalasa	777.14	Modavalasa
143	WIDE INTERNAL ROAD-1	150.00	216.14	10.00	13.79	-	12.19	-	83/1P, 83/2D	Modavalasa	216.14	Modavalasa
144	WIDE INTERNAL ROAD-2	100.00	222.89	8.00	12.19	-	18.29	-	83/1P, 83/2D	Modavalasa	222.89	Modavalasa
145	WIDE INTERNAL ROAD-2	100.00	210.27	8.00	11.93	-	18.29	-	83/1P, 83/2D	Modavalasa	210.27	Modavalasa
146	WIDE INTERNAL ROAD-2	100.00	171.03	8.00	8.91	-	18.29	-	83/1P, 83/2D	Modavalasa	171.03	Modavalasa
147	WIDE INTERNAL ROAD-2	100.00	167.17	8.00	9.14	-	18.29	-	83/1P, 83/2D	Modavalasa	167.17	Modavalasa
148	WIDE INTERNAL ROAD-2	100.00	160.42	10.00	13.79	-	14.61	-	83/1P, 83/2D	Modavalasa	160.42	Modavalasa
149	WIDE INTERNAL ROAD-1	150.00	417.24	10.00	21.72	-	27.43	-	83/1P, 83/2D	Modavalasa	417.24	Modavalasa
150	WIDE INTERNAL ROAD-1	150.00	222.89	10.00	12.19	-	18.29	-	83/1P, 83/2D	Modavalasa	222.89	Modavalasa
151	WIDE INTERNAL ROAD-4	150.00	244.01	10.00	15.29	-	13.71	-	83/1P, 83/2D	Modavalasa	244.01	Modavalasa
152	WIDE INTERNAL ROAD-4	100.00	278.62	8.00	15.24	-	18.29	-	83/1P, 83/2D	Modavalasa	278.62	Modavalasa
153	WIDE INTERNAL ROAD-15	100.00	278.62	8.00	15.24	-	18.29	-	83/1P, 83/2D	Modavalasa	278.62	Modavalasa
154	WIDE INTERNAL ROAD-15	100.00	278.62	8.00	15.24	-	18.29	-	83/1P, 83/2D	Modavalasa	278.62	Modavalasa
155	WIDE INTERNAL ROAD-15	100.00	278.62	8.00	15.24	-	18.29	-	83/1P, 83/2D	Modavalasa	278.62	Modavalasa
156	WIDE INTERNAL ROAD-15	100.00	278.62	8.00	15.24	-	18.29	-	83/1P, 83/2D	Modavalasa	278.62	Modavalasa
157	WIDE INTERNAL ROAD-15	100.00	278.62	8.00	15.24	-	18.29	-	83/1P, 83/2D	Modavalasa	278.62	Modavalasa
158	WIDE INTERNAL ROAD-15	100.00	278.62	8.00	15.24	-	18.29	-	83/1P, 83/2D	Modavalasa	278.62	Modavalasa
159	WIDE INTERNAL ROAD-15	100.00	278.62	8.00	15.24	-	18.29	-	83/1P, 83/2D	Modavalasa	278.62	Modavalasa
160	WIDE INTERNAL ROAD-15	100.00	260.04	8.00	12.19	-	21.33	-	83/1P, 83/2D	Modavalasa	260.04	Modavalasa
161	WIDE INTERNAL ROAD-15	100.00	318.30	10.00	16.63	-	15.24	-	83/1P, 83/2D	Modavalasa	318.30	Modavalasa
162	WIDE INTERNAL ROAD-15	100.00	371.49	10.00	15.24	-	24.38	-	83/1P, 83/2D	Modavalasa	371.49	Modavalasa
163	WIDE INTERNAL ROAD-15	100.00	371.49	10.00	15.24	-	24.38	-	83/1P, 83/2D	Modavalasa	371.49	Modavalasa
164	WIDE INTERNAL ROAD-15	100.00	371.49	10.00	15.24	-	24.38	-	83/1P, 83/2D	Modavalasa	371.49	Modavalasa
165	WIDE INTERNAL ROAD-15	100.00	371.49	10.00	15.24	-	24.38	-	83/1P, 83/2D	Modavalasa	371.49	Modavalasa
166	WIDE INTERNAL ROAD-15	100.00	371.49	10.00	15.24	-	24.38	-	83/1P, 83/2D	Modavalasa	371.49	Modavalasa
167	WIDE INTERNAL ROAD-15	100.00	371.49	10.00	15.24	-	24.38	-	83/1P, 83/2D	Modavalasa	371.49	Modavalasa
168	WIDE INTERNAL ROAD-15	100.00	371.49	10.00	15.24	-	24.38	-	83/1P, 83/2D	Modavalasa	371.49	Modavalasa
169	WIDE INTERNAL ROAD-15	100.00	371.49	10.00	15.24	-	24.38	-	83/1P, 83/2D	Modavalasa	371.49	Modavalasa
170	WIDE INTERNAL ROAD-15	100.00	366.06	10.00	11.70	-	21.33	-	83/1P, 83/2D	Modavalasa	366.06	Modavalasa
171	WIDE INTERNAL ROAD-15	100.00	260.04	10.00	12.19	-	21.33	-	83/1P, 83/2D	Modavalasa	260.04	Modavalasa
172	WIDE INTERNAL ROAD-15	100.00	260.04	10.00	12.19	-	21.33	-	83/1P, 83/2D	Modavalasa	260.04	Modavalasa
173	WIDE INTERNAL ROAD-15	100.00	253.29	10.00	18.33	-	12.19	-	83/1P, 83/2D	Modavalasa	253.29	Modavalasa
174	WIDE INTERNAL ROAD-15	100.00	260.04	8.00	12.19	-	21.33	-	83/1P, 83/2D	Modavalasa	260.04	Modavalasa
175	WIDE INTERNAL ROAD-15	100.00	260.04	8.00	12.19	-	21.33	-	83/1P, 83/2D	Modavalasa	260.04	Modavalasa
176	WIDE INTERNAL ROAD-15	100.00	260.04	8.00	12.19	-	21.33	-