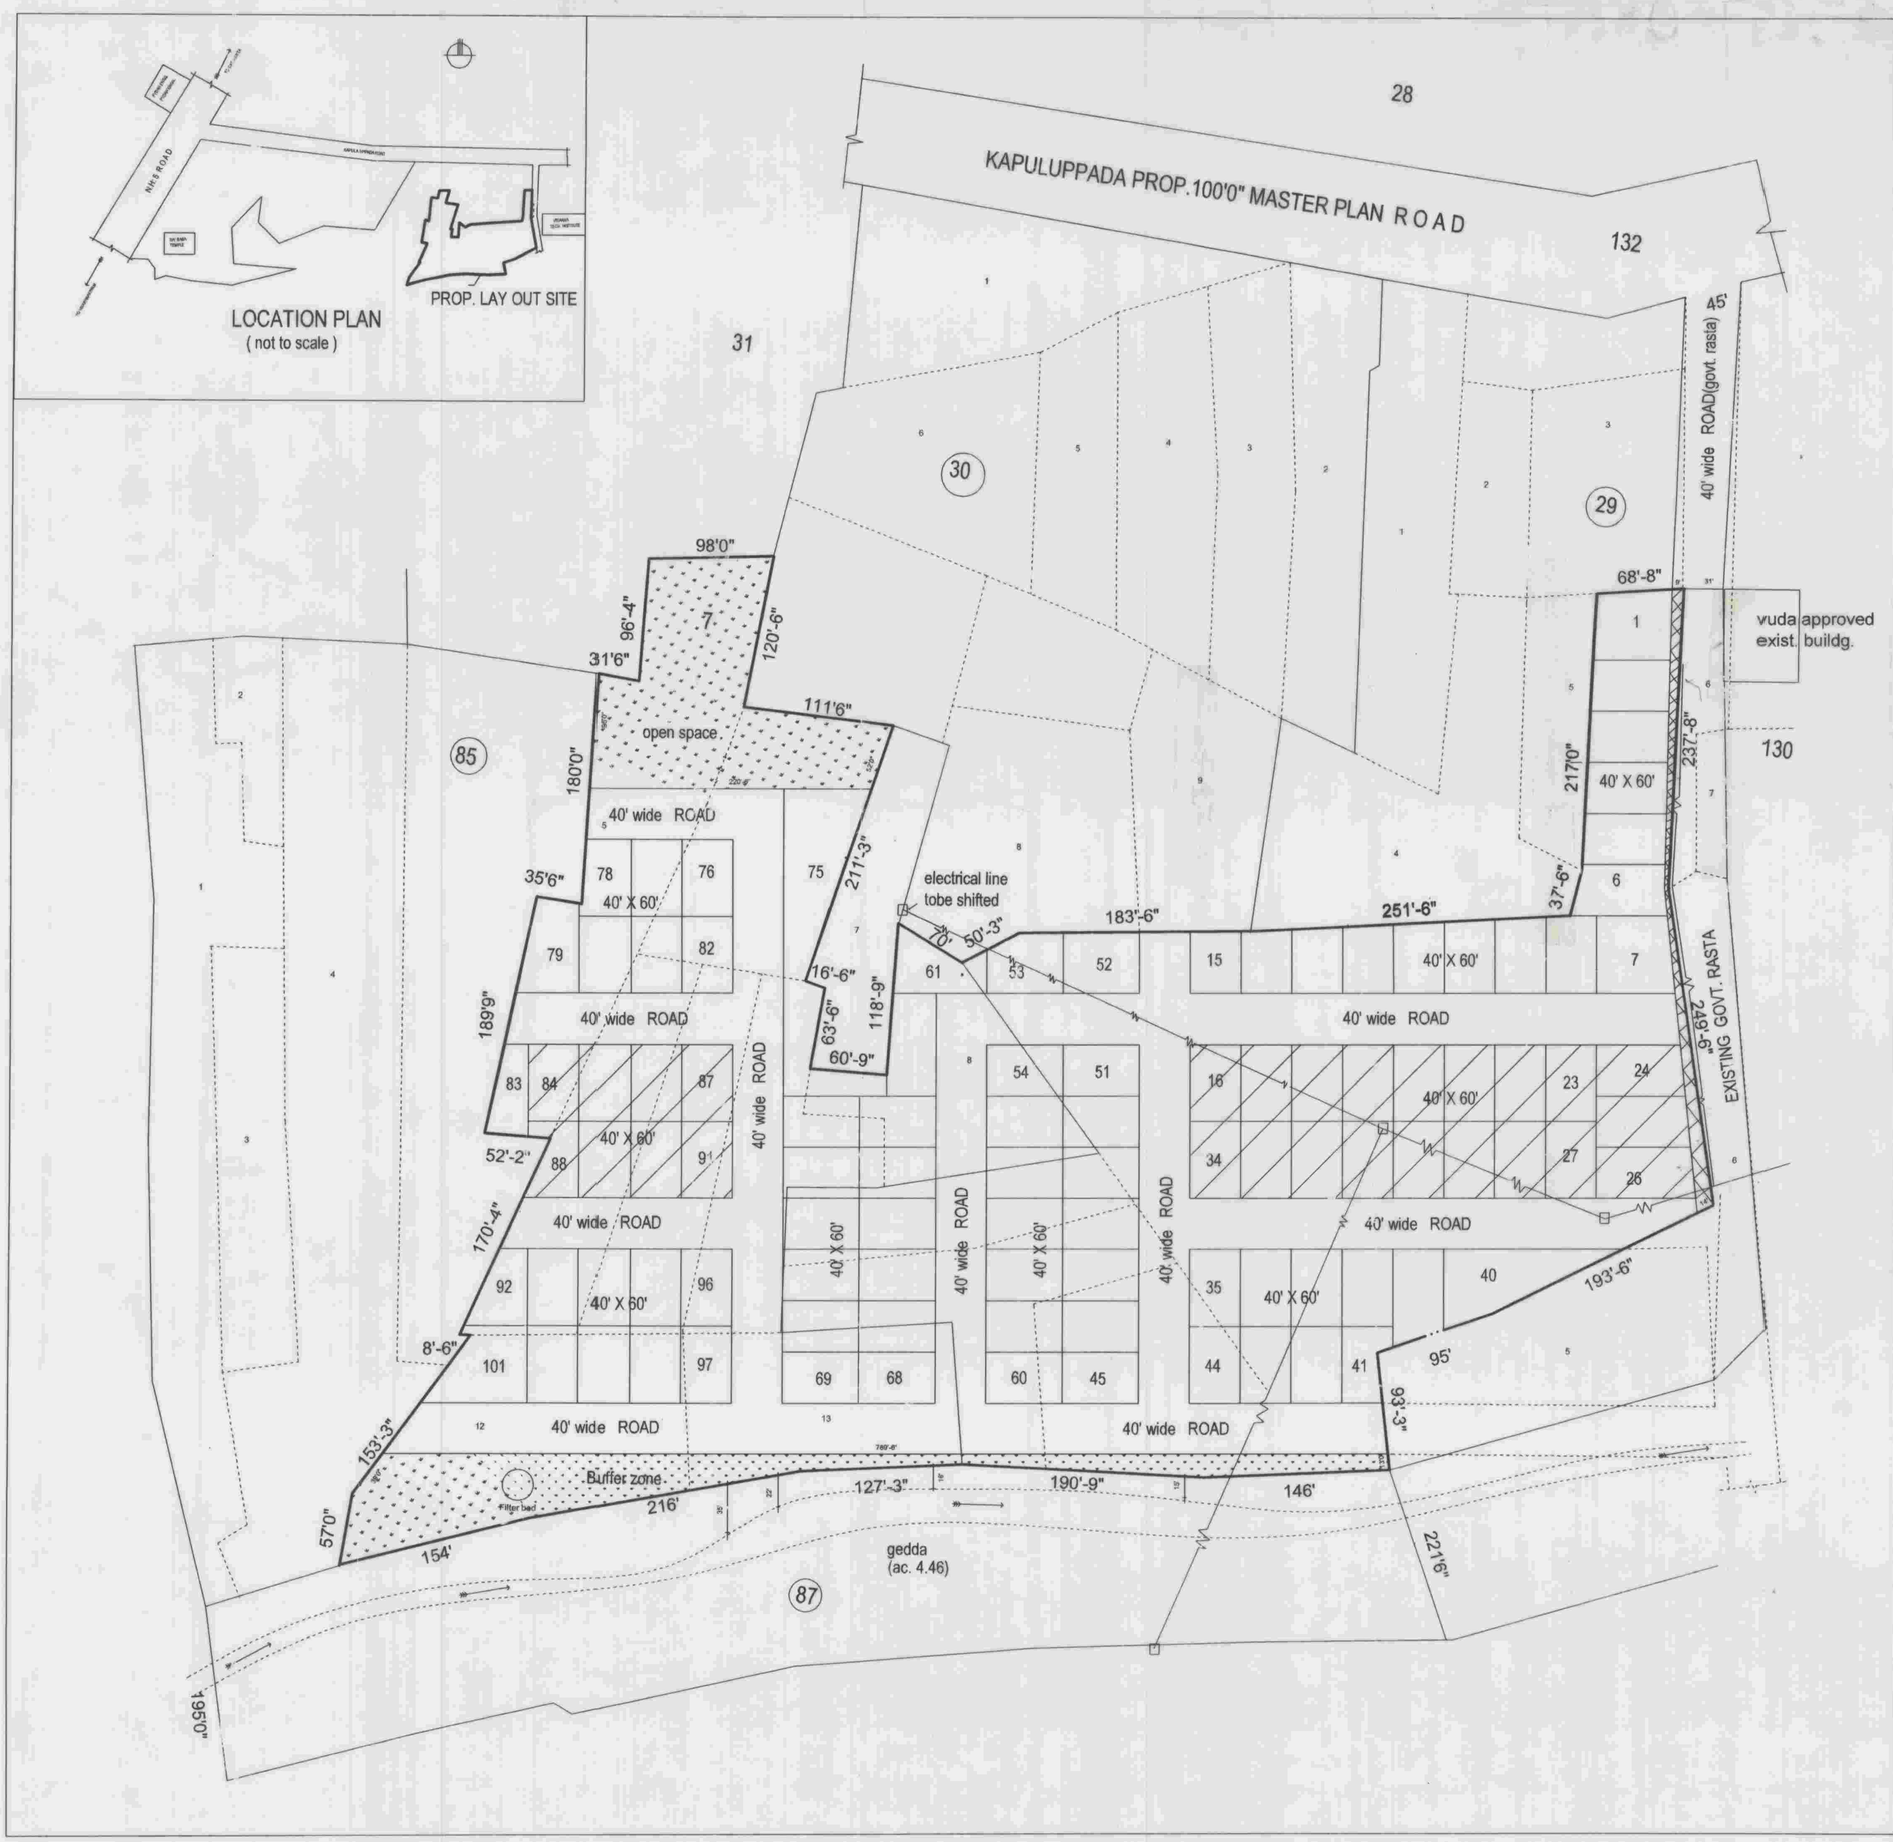

PROPOSED LAYOUT IN S.Nos.29/p.,30/p.,85/p. &86/p. OF KAPULUPPADA VILLAGE , BHIMUNI-PATNAM MANDAL, VISAKHAPATNAM DIST.

Owners: K.S.N.RAJU & OTHERS
(Kakarlapudi's layout)

LAND USE ANALYSIS

sl.no.	description	extent Ac. cents	percentage
1	PLOTTED AREA	6.04	59.30 %
2	ROADS AREA	3.08 ½	30.29%
3	OPEN SPACE AREA	1.06	10.41%
	total area	10.18 ½	100.00

PLOTS DETAILS

sl.no.	plot size	plot area sq.yad.	no. of plots
1	40' X60'	266.66	94
2	45' X60'	300.00	3
3	50' X70'	388.88	1
4	50'x60'	333.33	1
5	30'x80'	266.66	1
6	bulk land	1090.66	1
	no. of plots		101

PROP. LAY OUT BOUNDARY

PROP. ROAD WIDENING AREA : (ext. ac. 0.08 cents)

Rc. No. 4188/07/L2
L.P. No. 01/2008

Plots Mortigaged to VUDA.
Extent Ac. 1.51 ½

p.nos. 16 to 34 & 84 to 91(27 nos.)

SCALE : 1" = 63'0"

NORTH

OWNER S' SIGN.

K.V.H. SUNDARA RAO
Licenced Civil Engineer
Regd. No : 78/2007
Urban Development Authority
VISAKHAPATNAM
Cell : 9440128323, 2538836 (R)
LICENSED SURVEYOR.

S/D" Man. 22/11/2007

CHIEF URBAN PLANNER

ASST.PLANNING OFFICER

ASST.PLANNING OFFICER C-II

VICE CHAIRMAN

VISAKHAPATNAM URBAN DEVELOPMENT AUTHORITY