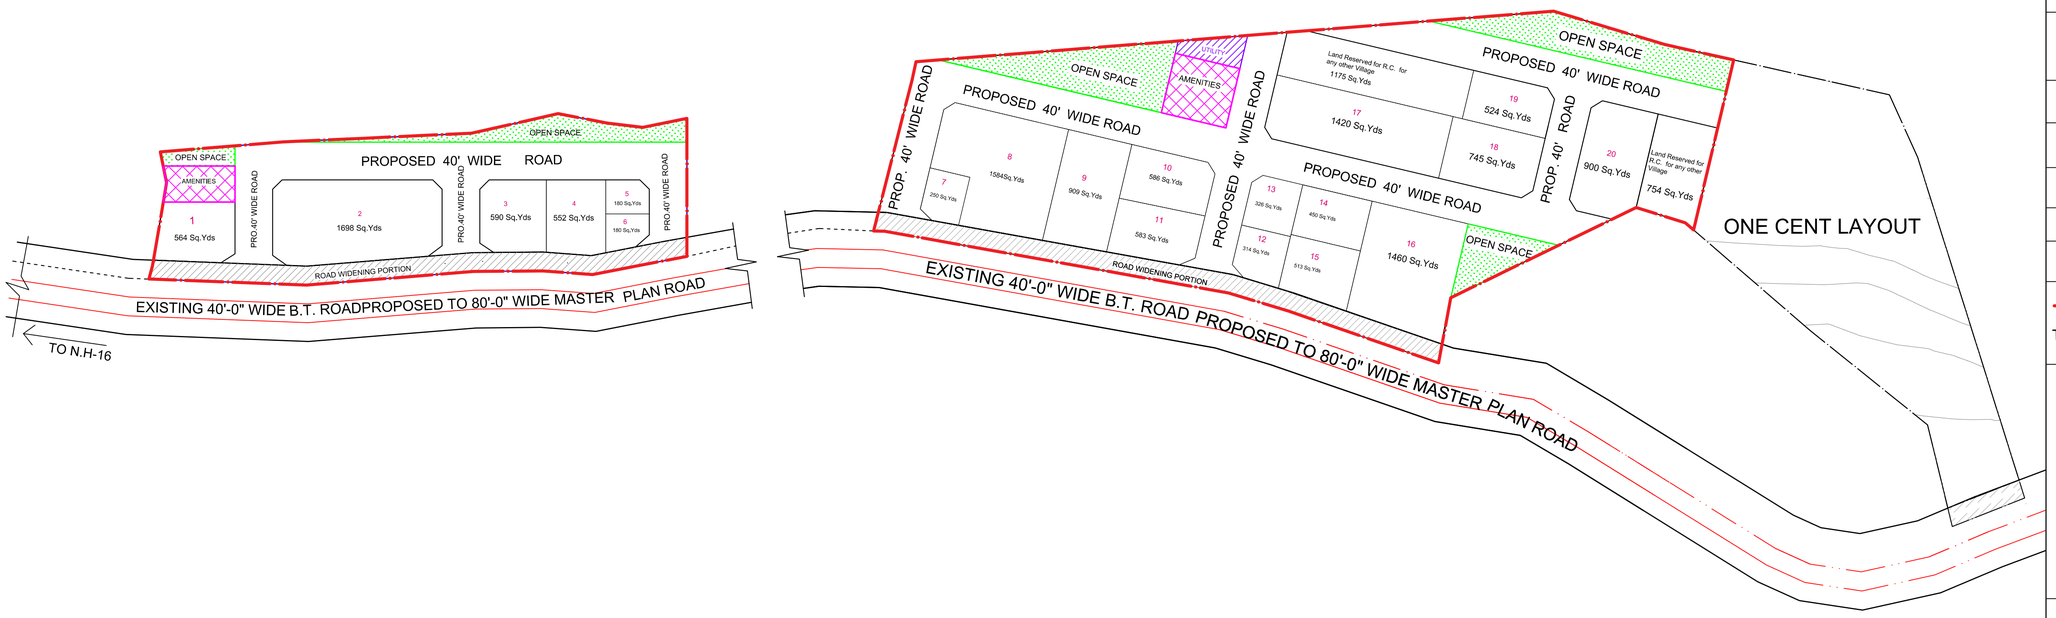

PLAN SHOWING THE PROPOSED RECONSTITUTED **LAYOUT IN SY.NOS.277/PART; 278/PART AND 279/PART OF GANDIGUNDAM VILLAGE, ANANDAPURAM MANDAL, VISAKHAPATNAM DISTRICT.**

L.P.NO: 25 / 2022 / GAN / ANA(RV)

RECONSTITUTED LAYOUT AREA : Acs. 6.96 Cts.

LAND USE ANALYSIS :- (for Reconstituted plots)

SL.NO.	DESCRIPTION	EXTENT IN Acs.-cts.	PERCENTAGE
1.	PLOTTED AREA (ASSIGNEES SHARE)	3.37	**48.42 %**
2.	AMENITIES	0.17	**2.44 %**
3.	UTILITY	0.04	**0.57 %**
4.	OPEN SPACE	0.70	**10.06 %**
5.	ROADS AREA	2.68	**38.51 %**
	TOTAL AREA	6.96	**100.00 %**

PROPOSED LAYOUT BOUNDARY

TOTAL NO. OF PLOTS : 20 Nos.

SCALE :- 1" : 66'

MANDAL SURVEYOR

TAHSILDAR

COMPETENT AUTHORITY