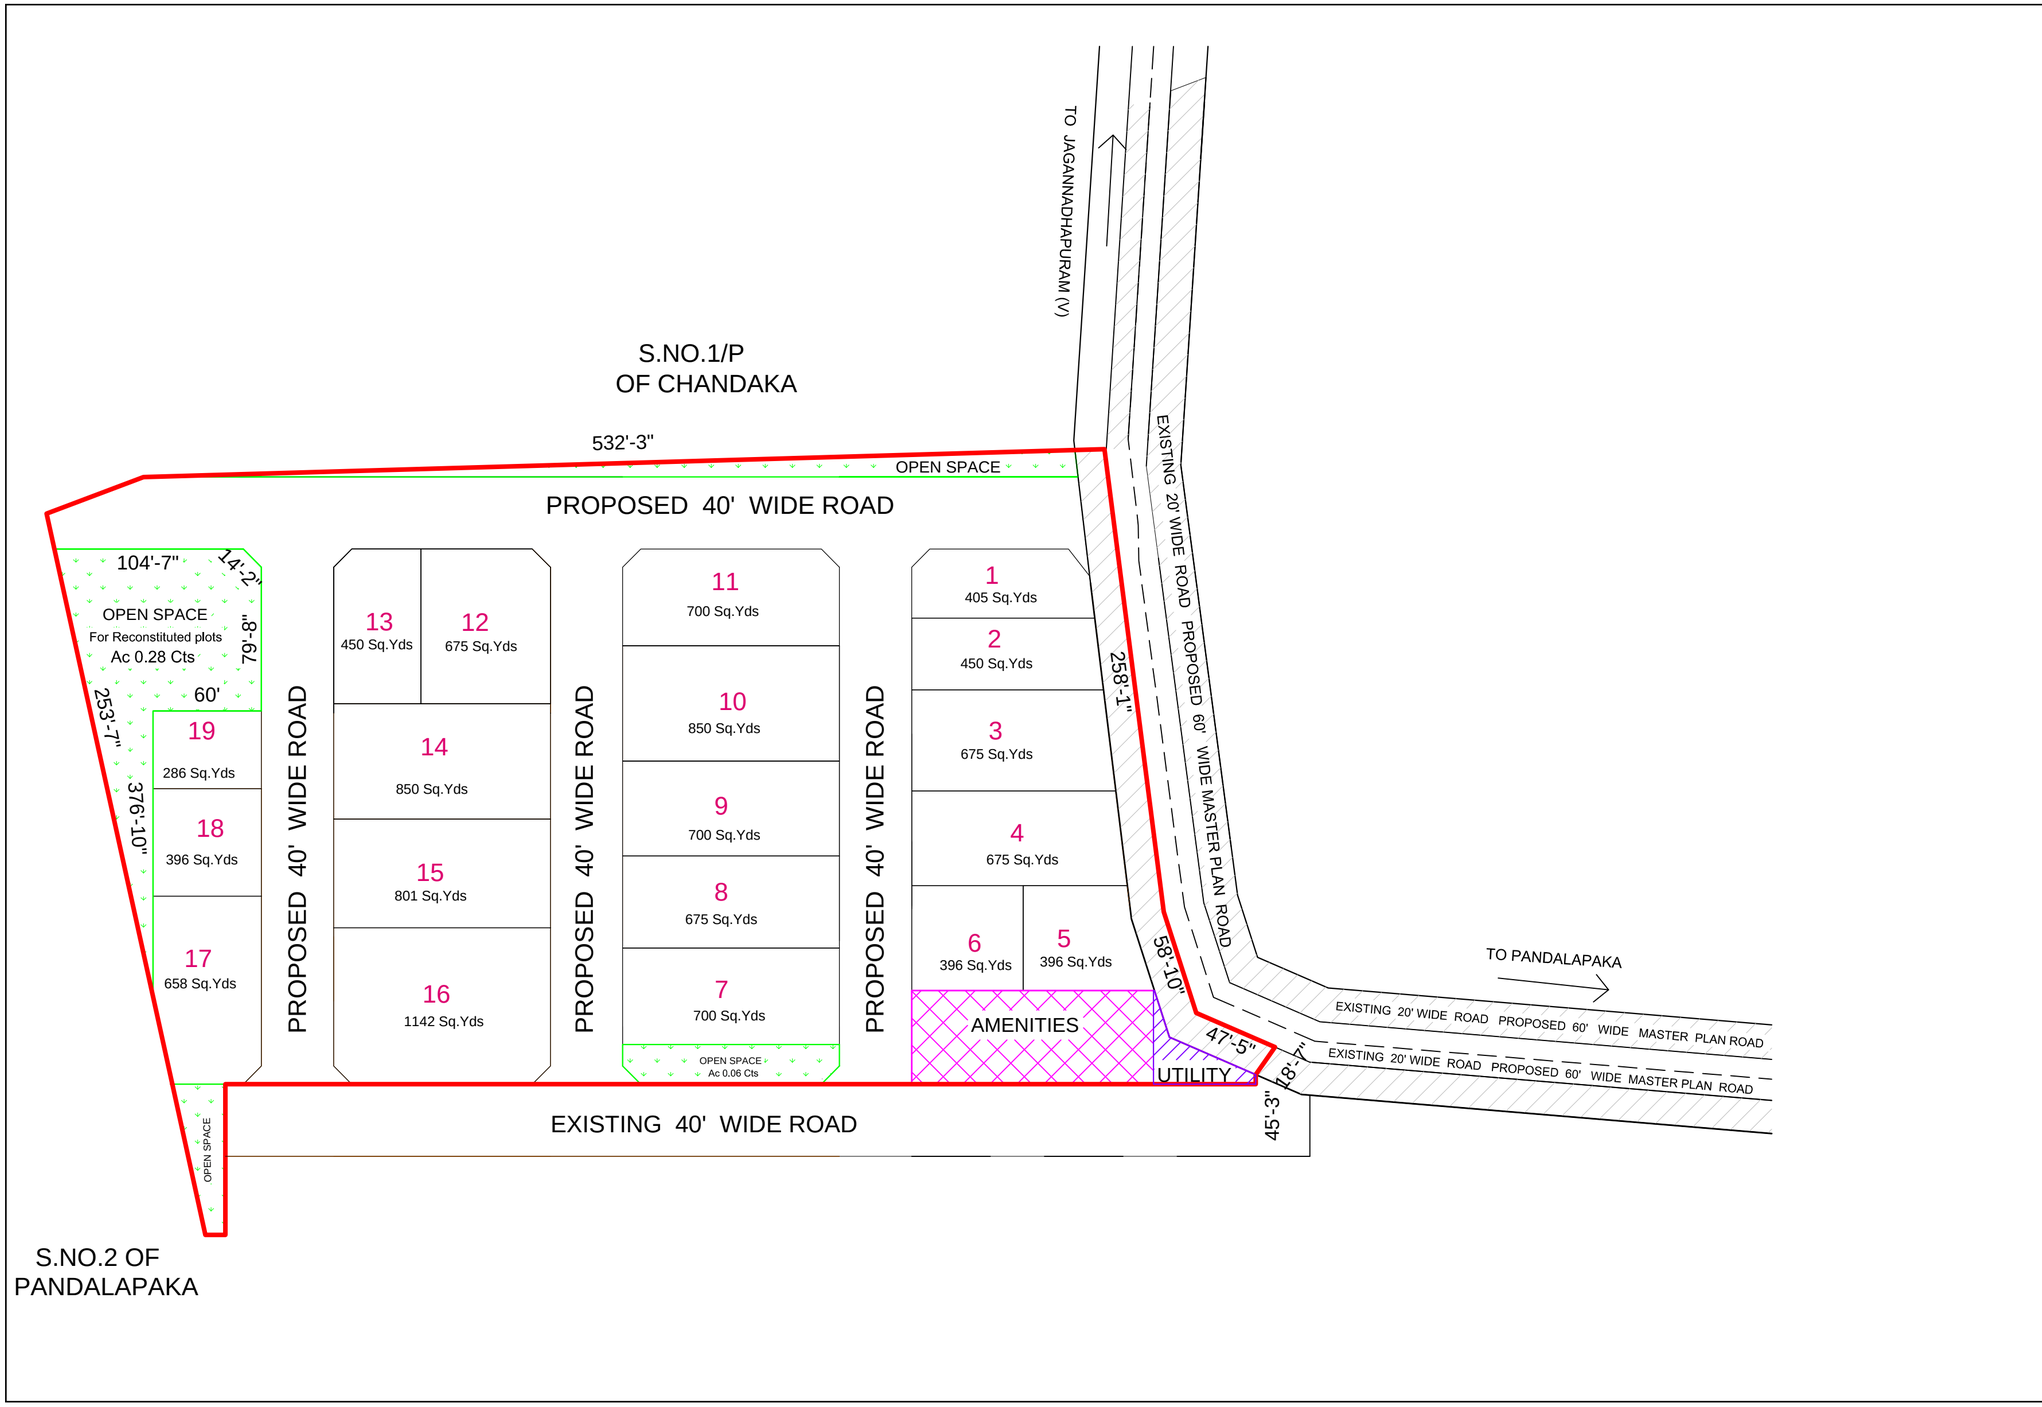

PLAN SHOWING THE PROPOSED RECONSTITUTED LAYOUT IN SY.NO.1PART & 4PART OF CHANDAKA VILLAGE, ANANDAPURAM MANDAL, VISAKHAPATNAM DISTRICT.

L.P.NO :26/2022/CHA-1/ANA

TOTAL SITE AREA : Acs. 4.60 Cts.

LAND USE ANALYSIS :-

SL.NO.	DESCRIPTION	EXTENT IN Acs.-cts.	PERCENTAGE
1.	PLOTTED AREA	2.46	**53.48 %**
2.	AMENITIES AREA	0.155	**3.37 %**
3.	UTILITY AREA	0.025	**0.54 %**
4.	OPEN SPACE	0.46	**10.00 %**
5.	ROADS AREA	1.50	**32.60 %**
	TOTAL AREA	4.60	**100.00 %**

PROPOSED LAYOUT BOUNDARY

SCALE :- 1" : 66'

TOTAL NO.OF PLOTS :19

N
W E
S

MANDAL SURVEYOR

TAHSILDAR

COMPETENT AUTHORITY