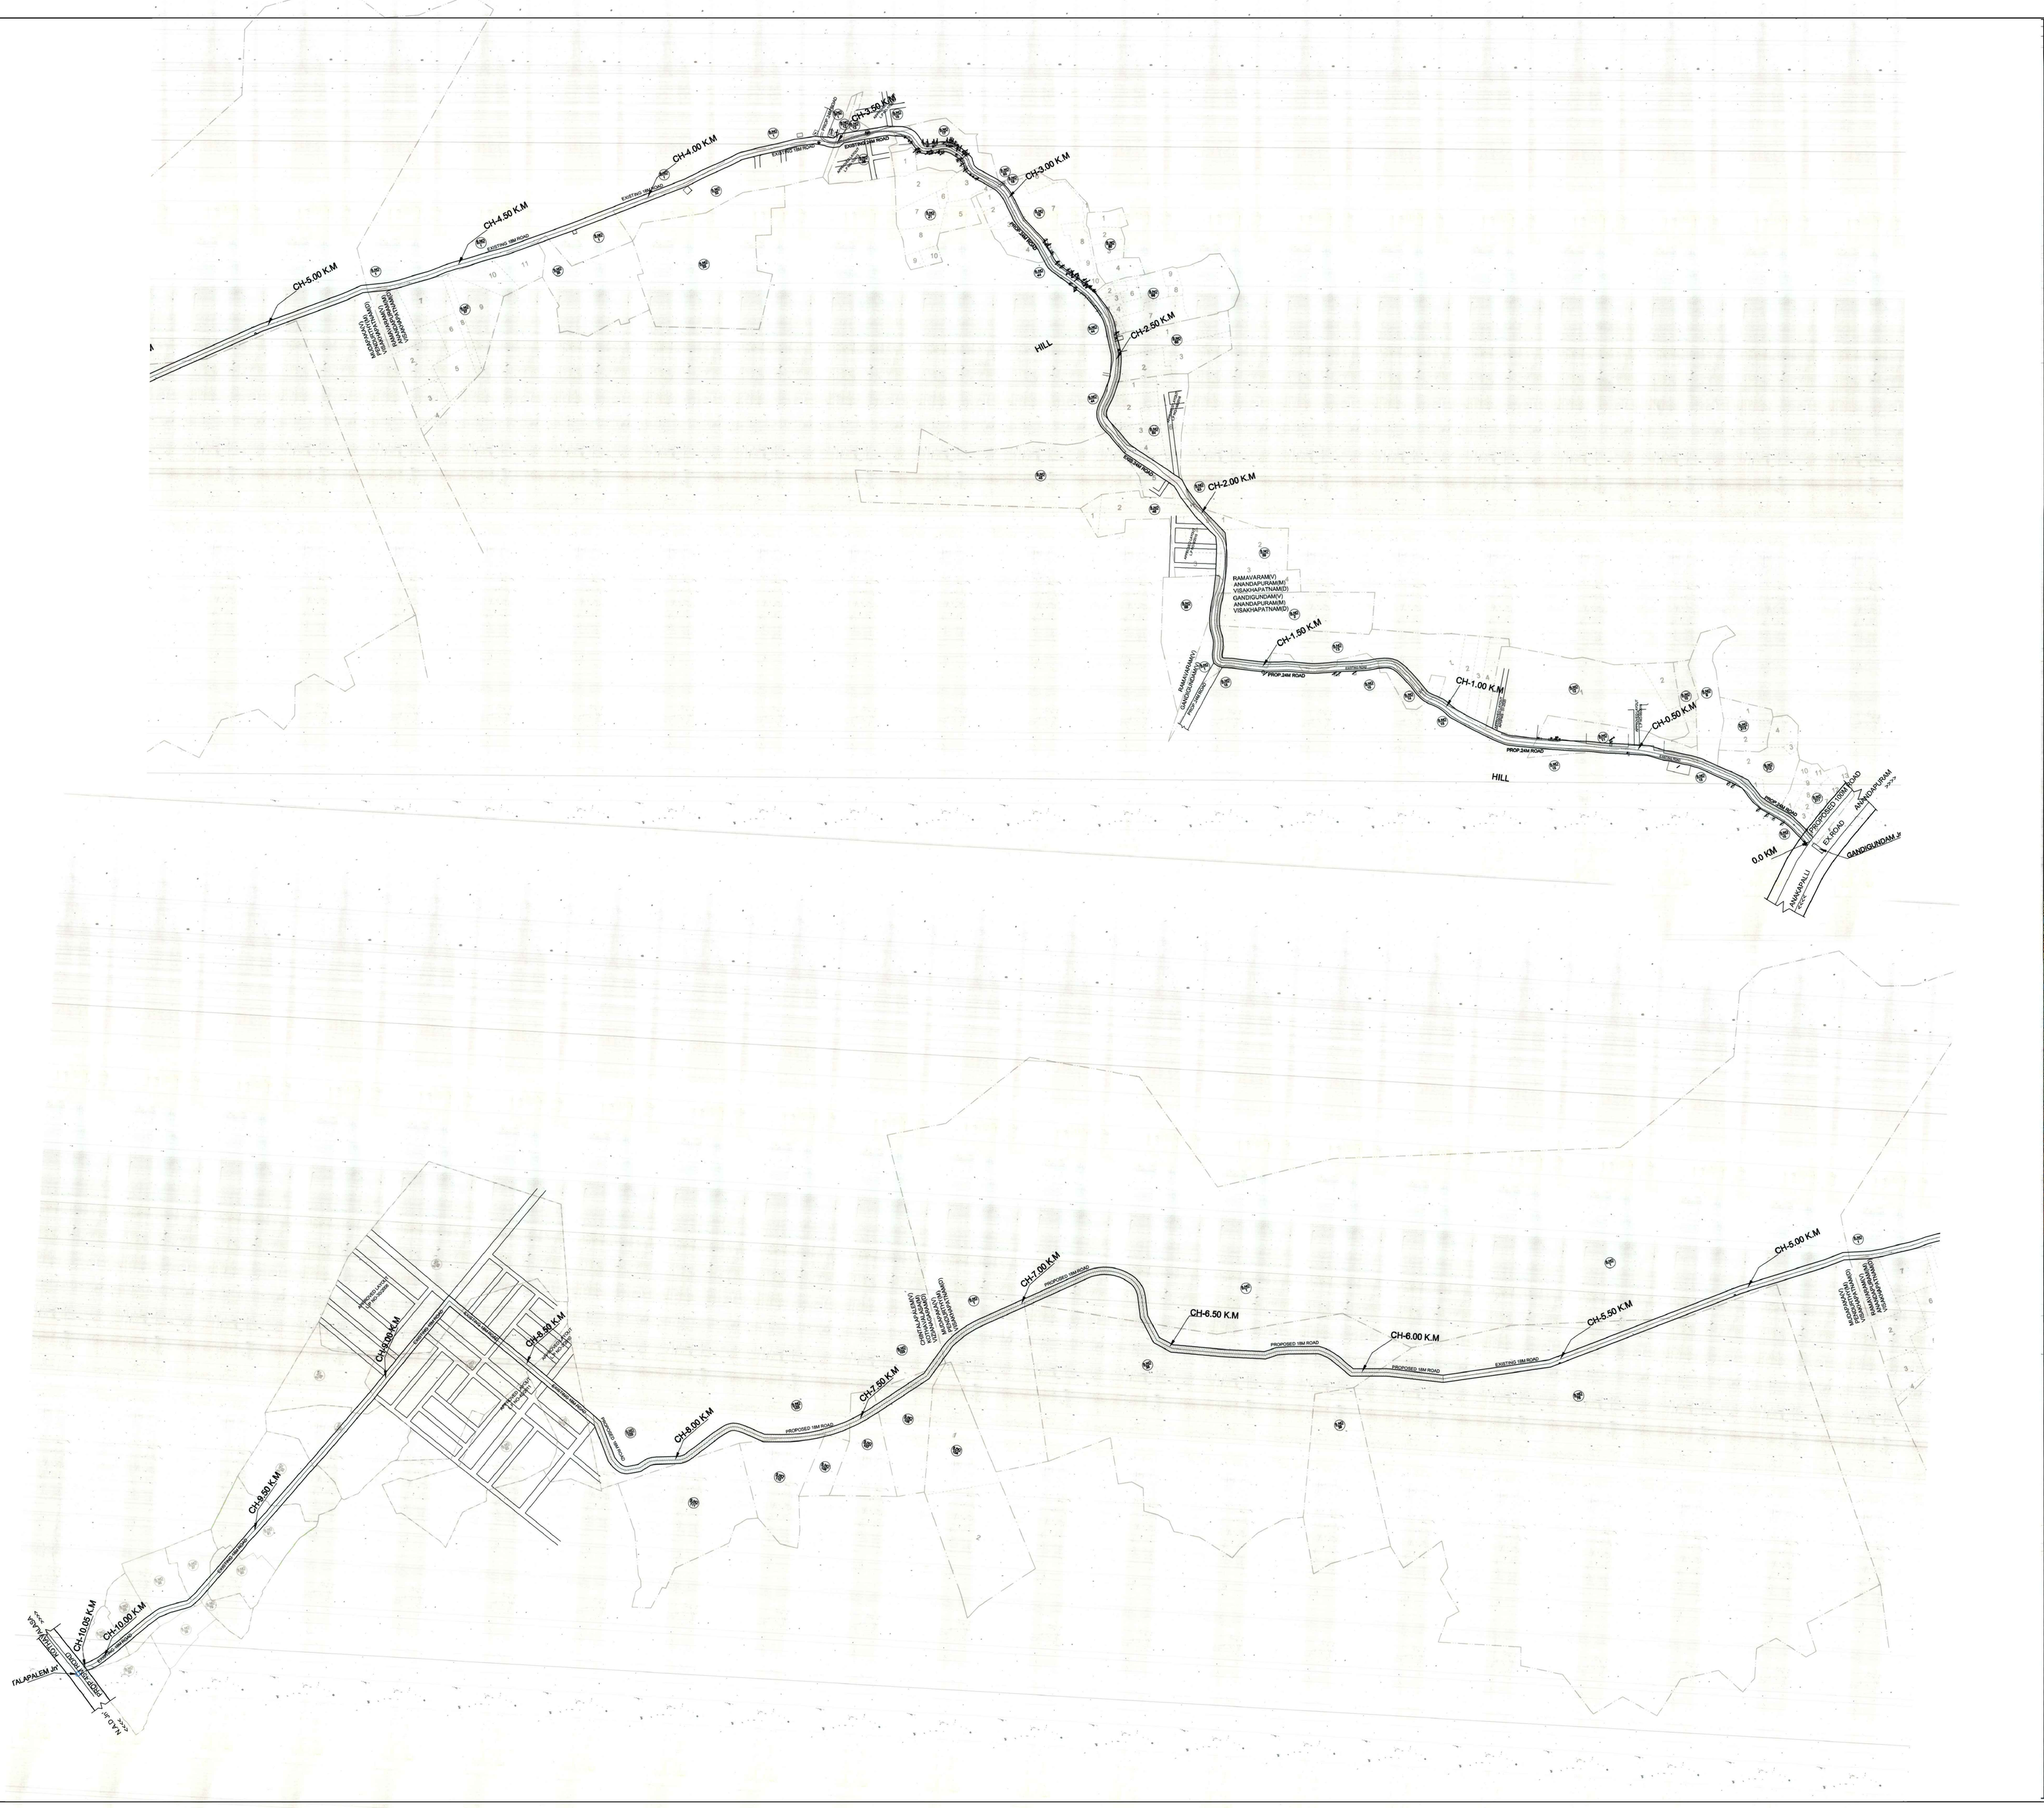

PLAN SHOWING THE PROPOSED ROAD DEVELOPMENT OF PARTLY 24 M(80') & PARTLY 18 M(60') WIDE ROAD CONNECTING FROM GANDIGUNDAM Jn' TO CHINTALAPALEM Jn' PASSING THROUGH THE GANDIGUNDAM (V), RAMAVARAM (V), ANANDAPURAM (M); MUDAPAKA (V), PENDURTHI (M), VISAKHAPATNAM (D) & CHINTALAPALEM (V), KOTHAVALASA (M), VIZIANAGARAM (D).

REFERENCE

- PRO. RDP OF 24M & 18M WIDE MASTER PLAN ROAD
- EXISTING ROAD
- PROPERTY LINES
- F.M.B BOUNDARY
- SUB-DIVISION
- ROAD CENTER LINE
- BUILDINGS AFFECTED UNDER ROAD WIDENING
- VACANT SITES AFFECTED UNDER ROAD WIDENING

LENGTH OF THE PROPOSED RDP - 10.05 KM

PROPOSED 24M (3.50 KM) & 18M (6.55 KM) RDP AREA STATEMENT

AFFECTED BUILT AREA		AFFECTED VACANT AREA
RIGHT SIDE	LEFT SIDE	73152.48 Sq.Mts (Ac 18.07 Cts)
1179.68 Sq.Mts	636.67 Sq.Mts	
TOTAL EFFECTED BUILT UP AREA	1816.35	EXISTING ROAD AREA
		129579.76 Sq.Mts(Ac 32.02 Cts)

VMRDA MASTER PLAN - 2041 EXTRACT FOR PROPOSED RDP

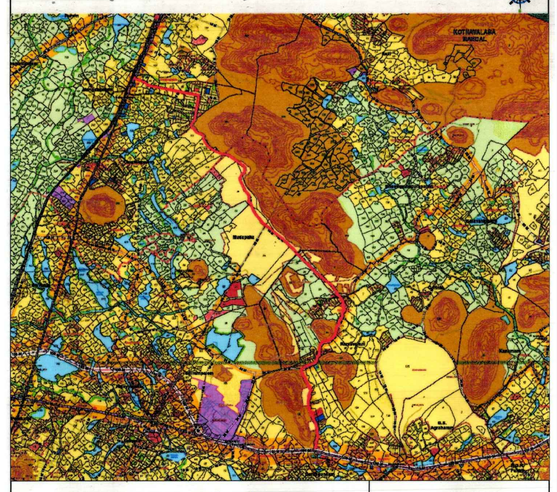

File RC No: 11025(37)/129/2024 (e-2612839)

R.D.P. No : 06/2025

All Dimensions Are In Meters

Scale: 1:4000

NOTE:
THE SURVEY NUMBERS AND EXTENTS AFFECTED ARE SHOWN IN THIS RDP AS PER THE AVAILABLE REVENUE RECORD IN PUBLIC DOMAIN. THE EXACT DETAILS SHALL BE CONSIDERED AS PER THE AUTHENTICATED REVENUE RECORD ONLY.

11/03/25 S/D'MAN	12/3/25 A.D.M
12.03.25 Jr. PLANNING OFFICER	12/3/25 Asst.PLANNING OFFICER
PLANNING OFFICER	12/3/25 CHIEF URBAN PLANNER
13/03 METROPOLITAN COMMISSIONER	

VISAKHAPATNAM METROPOLITAN REGION DEVELOPMENT AUTHORITY